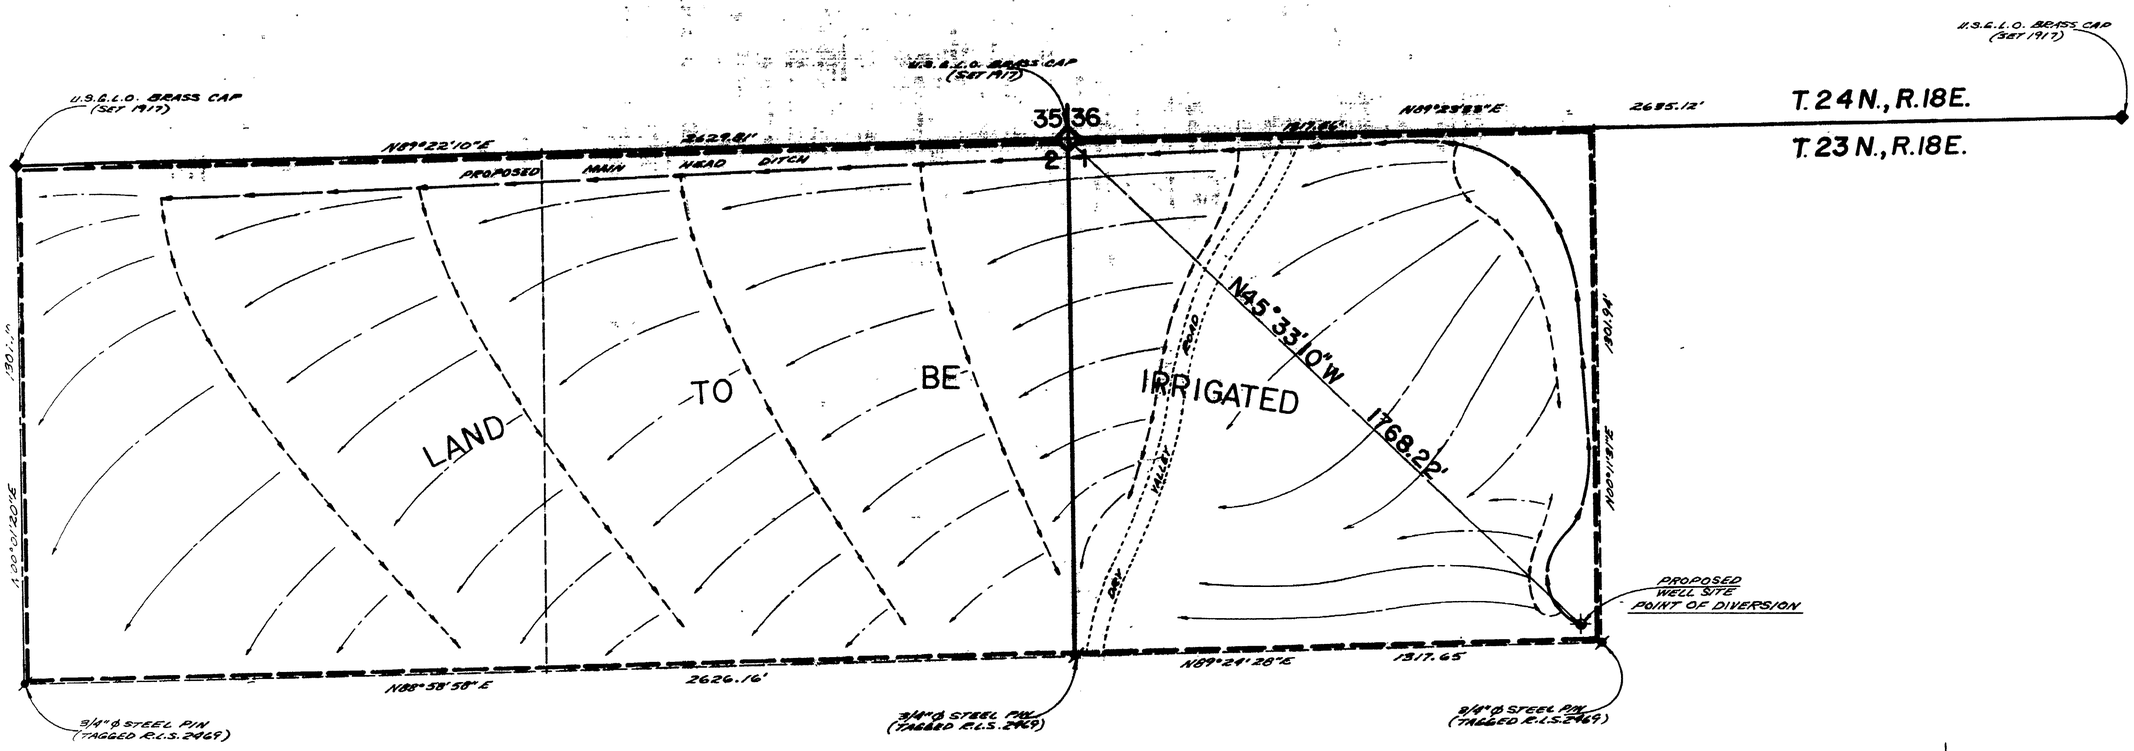

T. 23N., R. 18E., M.D.B.&M.

LEGEND:

- TOWNSHIP LINE
- QUARTER-SECTION LINES
- 1/16-SECTION LINES
- BOUNDARY LINE - PLACE OF USE
- PROPOSED MAIN HEAD DITCH
- PROPOSED SECONDARY DITCH
- DIRECTION OF FLOW
- SECTION CORNER
- 1/4-SECTION CORNER
- OTHER MONUMENT
- TIE LINE

STATE OF NEVADA }
COUNTY OF WASHOE } SS.

I, ROBERT W. MILLARD, BEING FIRST DULY SWORN, DISPOSE AND SAY THAT THIS MAP, CONSISTING OF ONE SHEET, HAS BEEN CORRECTLY DRAWN TO THE DESIGNATED SCALE FROM FIELD NOTES OF A SURVEY MADE UNDER MY SUPERVISION AND DIRECTION, BETWEEN THE 10TH DAY OF JULY, AND THE 15TH DAY OF JULY, 1974, THAT IT TRULY AND CORRECTLY REPRESENTS THE PROPOSED LOCATION AND EXTENT OF THE WORKS USED TO DIVERT WATER FROM AN UNDERGROUND SOURCE IN WASHOE COUNTY, BY DAVID LEE PUETT FOR IRRIGATION PURPOSES. THAT THE PROPOSED POINT OF DIVERSION, THE APPROXIMATE LOCATION AND SIZE OF THE DIVERTING CHANNEL, ALL RESERVOIRS OR BASINS, THE NAMES AND LOCATION OF ALL OTHER WORKS WHICH WILL CROSS OR CONNECT WITH THE PROPOSED WORKS, AND THE BOUNDARY OF ALL LANDS, SHOWING BY 40-ACRE SUBDIVISIONS THE AREAS PROPOSED TO BE IRRIGATED, ARE FULLY AND CORRECTLY DESIGNATED THEREON.

ROBERT W. MILLARD
STATE WATER RIGHT SURVEYOR
Nº 215

SUBSCRIBED AND SWORN BEFORE ME
THIS 18th DAY OF July, 1974.
NOTARY PUBLIC IN AND FOR Washoe COUNTY, NEVADA.

NOTARY PUBLIC

MARILYN V. BELL
Notary Public — State of Nevada
Washoe County
My Commission Expires July 18, 1977

FILED
JUL 22 1974
STATE ENGINEER'S OFFICE

OFFICE
STATE ENGINEER
1974 JUL 22 PM 2 41

N

SCALE: 1" = 200'

200 100 0 200 400 600

MAP
TO
ACCOMPANY APPLICATION TO APPROPRIATE WATER FOR IRRIGATION

By DAVID LEE PUETT From AN UNDERGROUND SOURCE

THE MURRAY-McCORMICK ENVIRONMENTAL GROUP OF NEVADA
70 LINDEN STREET. . . . . RENO, NEVADA

ECOSYSTEMS — ANALYSIS — PLANNING — LAND SURVEYS AND ENGINEERING

28423

28423

J.N.: 6238-010
(7-18-74)