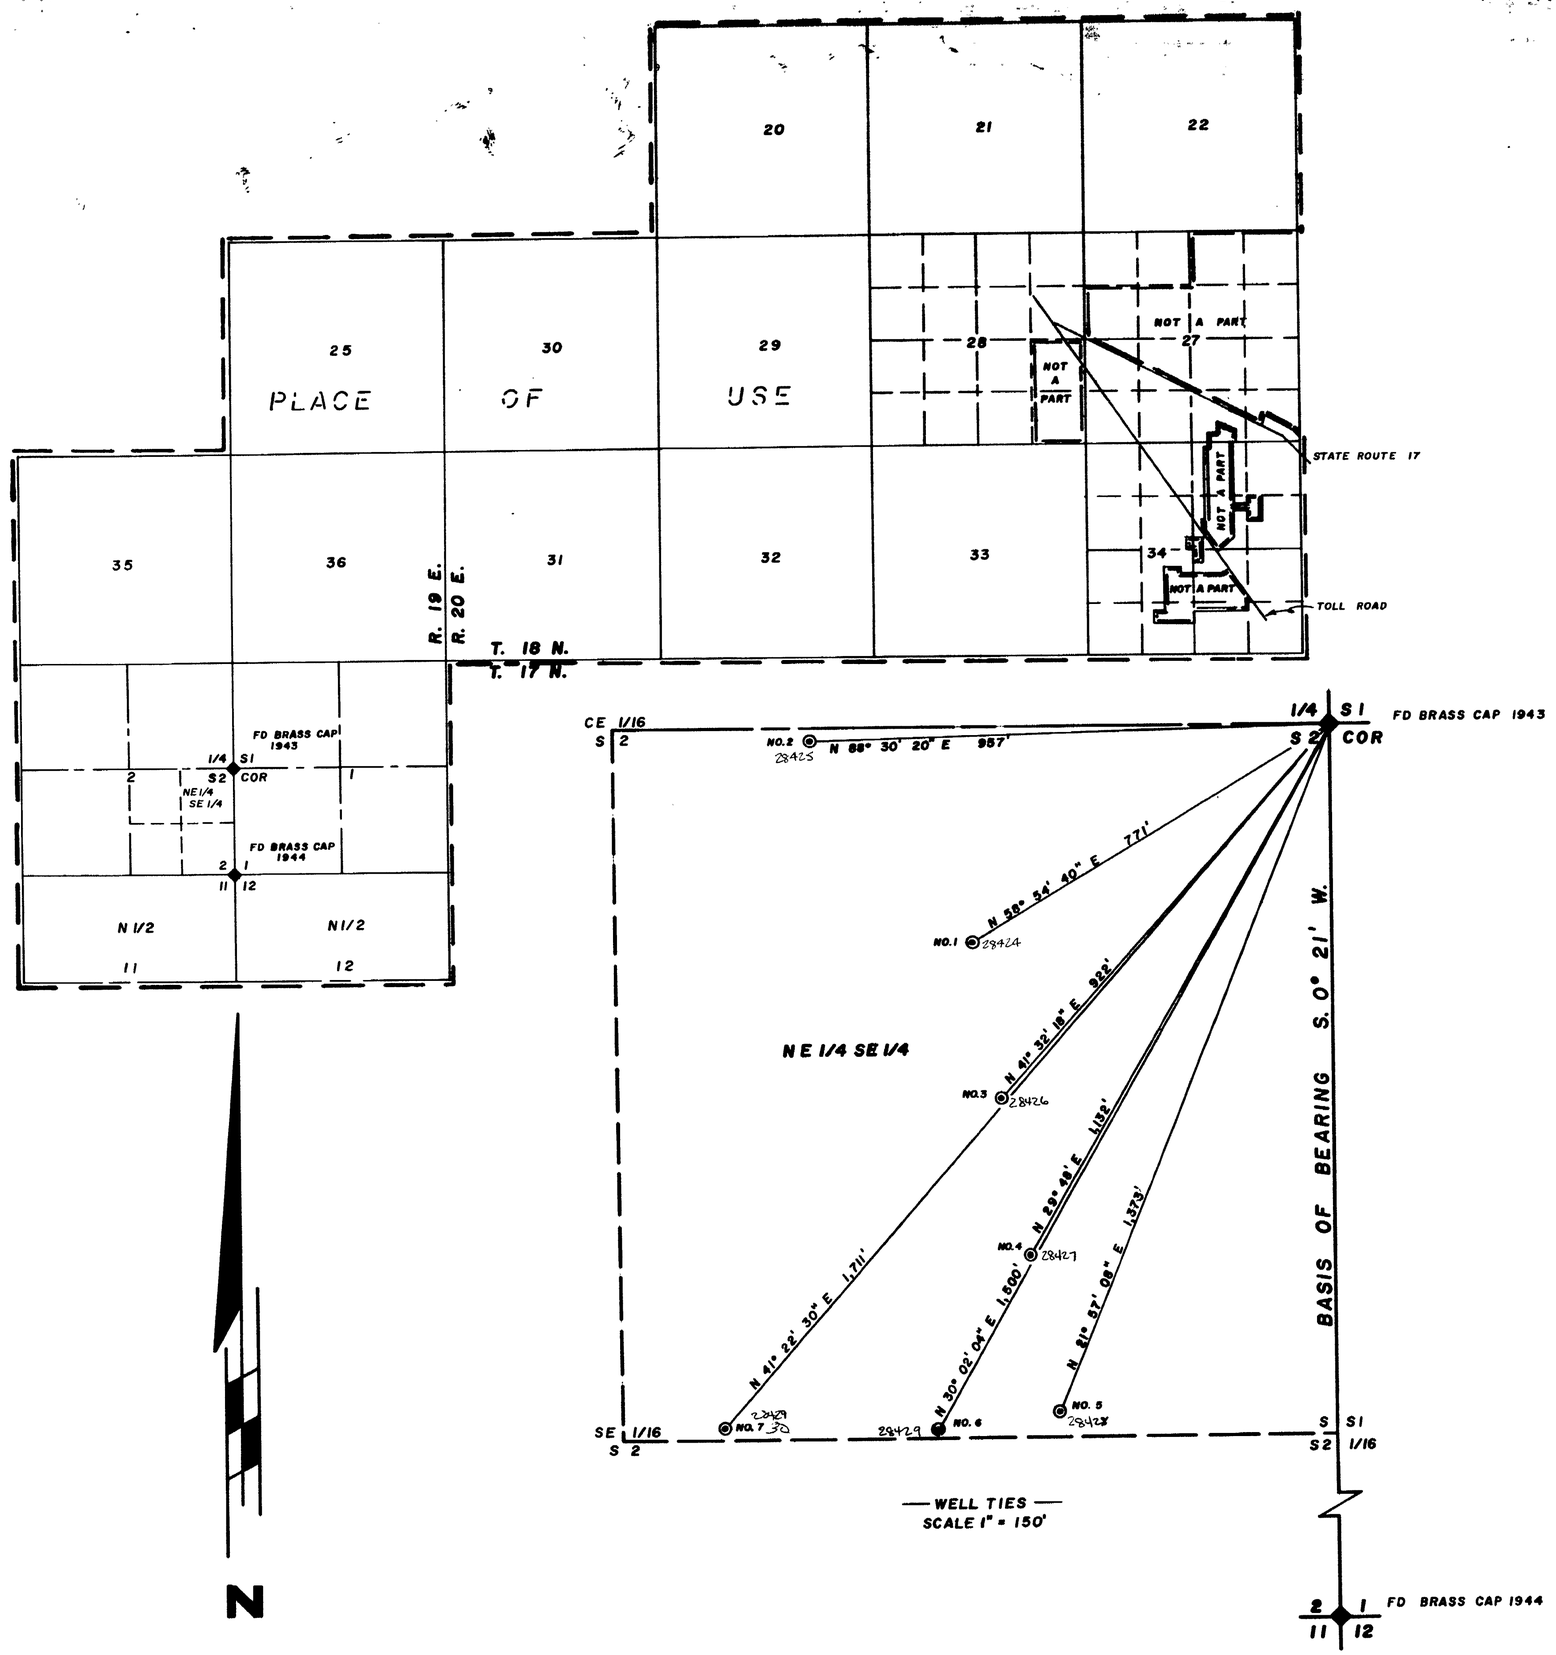

STATE OF NEVADA S.S.
COUNTY OF DOUGLAS

I, **BRUCE R. SCOTT,** BEING FIRST DULY SWORN, DEPOSE AND SAY THAT THIS MAP, CONSISTING OF ONE (1) SHEET, HAS BEEN CORRECTLY DRAWN TO THE DESIGNATED SCALE FROM FIELD NOTES OF A SURVEY MADE BY ME ON THE **30th** DAY OF **MARCH, 1974**; THAT IT TRULY AND CORRECTLY REPRESENTS THE LOCATION AND EXTENT OF THE WORKS USED TO DIVERT WATER FROM **UNDERGROUND** SOURCES IN **WASHOE COUNTY,** BY **LEE HALE & CO. INC.** FOR **QUASI-MUNICIPAL** PURPOSES. THAT THE POINT OF DIVERSION, THE APPROXIMATE SIZE AND CAPACITY OF DIVERTING CHANNEL, AND THE LOCATION AND NAMES OF ALL OTHER WORKS OR STREAMS WHICH ARE CROSSED BY OR CONNECTED WITH SAID WORKS, ARE FULLY AND CORRECTLY DESIGNATED HEREON.

Bruce R. Scott
STATE WATER RIGHT SURVEYOR no. 427

SUBSCRIBED AND SWORN TO BEFORE ME THIS 3rd DAY OF **APRIL, 1974.**

Marilyn Vasey
NOTARY PUBLIC IN AND FOR DOUGLAS COUNTY, NEVADA.

MARILYN VASEY
NOTARY PUBLIC - STATE OF NEVADA
DOUGLAS COUNTY
My Commission Expires May 8, 1977

PLACE OF USE
SCALE 1" = 2000'
2000 0 2000 4000 6000

FILED
JUN 13 1974
STATE ENGINEER'S OFFICE

1974 JUN 13 PM 3 03

MAP
TO ACCOMPANY APPLICATION
TO APPROPRIATE WATER
FOR
QUASI-MUNICIPAL PURPOSES
BY
LEE HALE & CO. INC.
FROM
UNDERGROUND SOURCES IN **WASHOE COUNTY**

VASEY—SCOTT ENGINEERING CO.
2989 HWY 50 EAST
CARSON CITY, NEVADA 89701
702/883-1600

28430 28429 28428 28427 28426 28425 28424