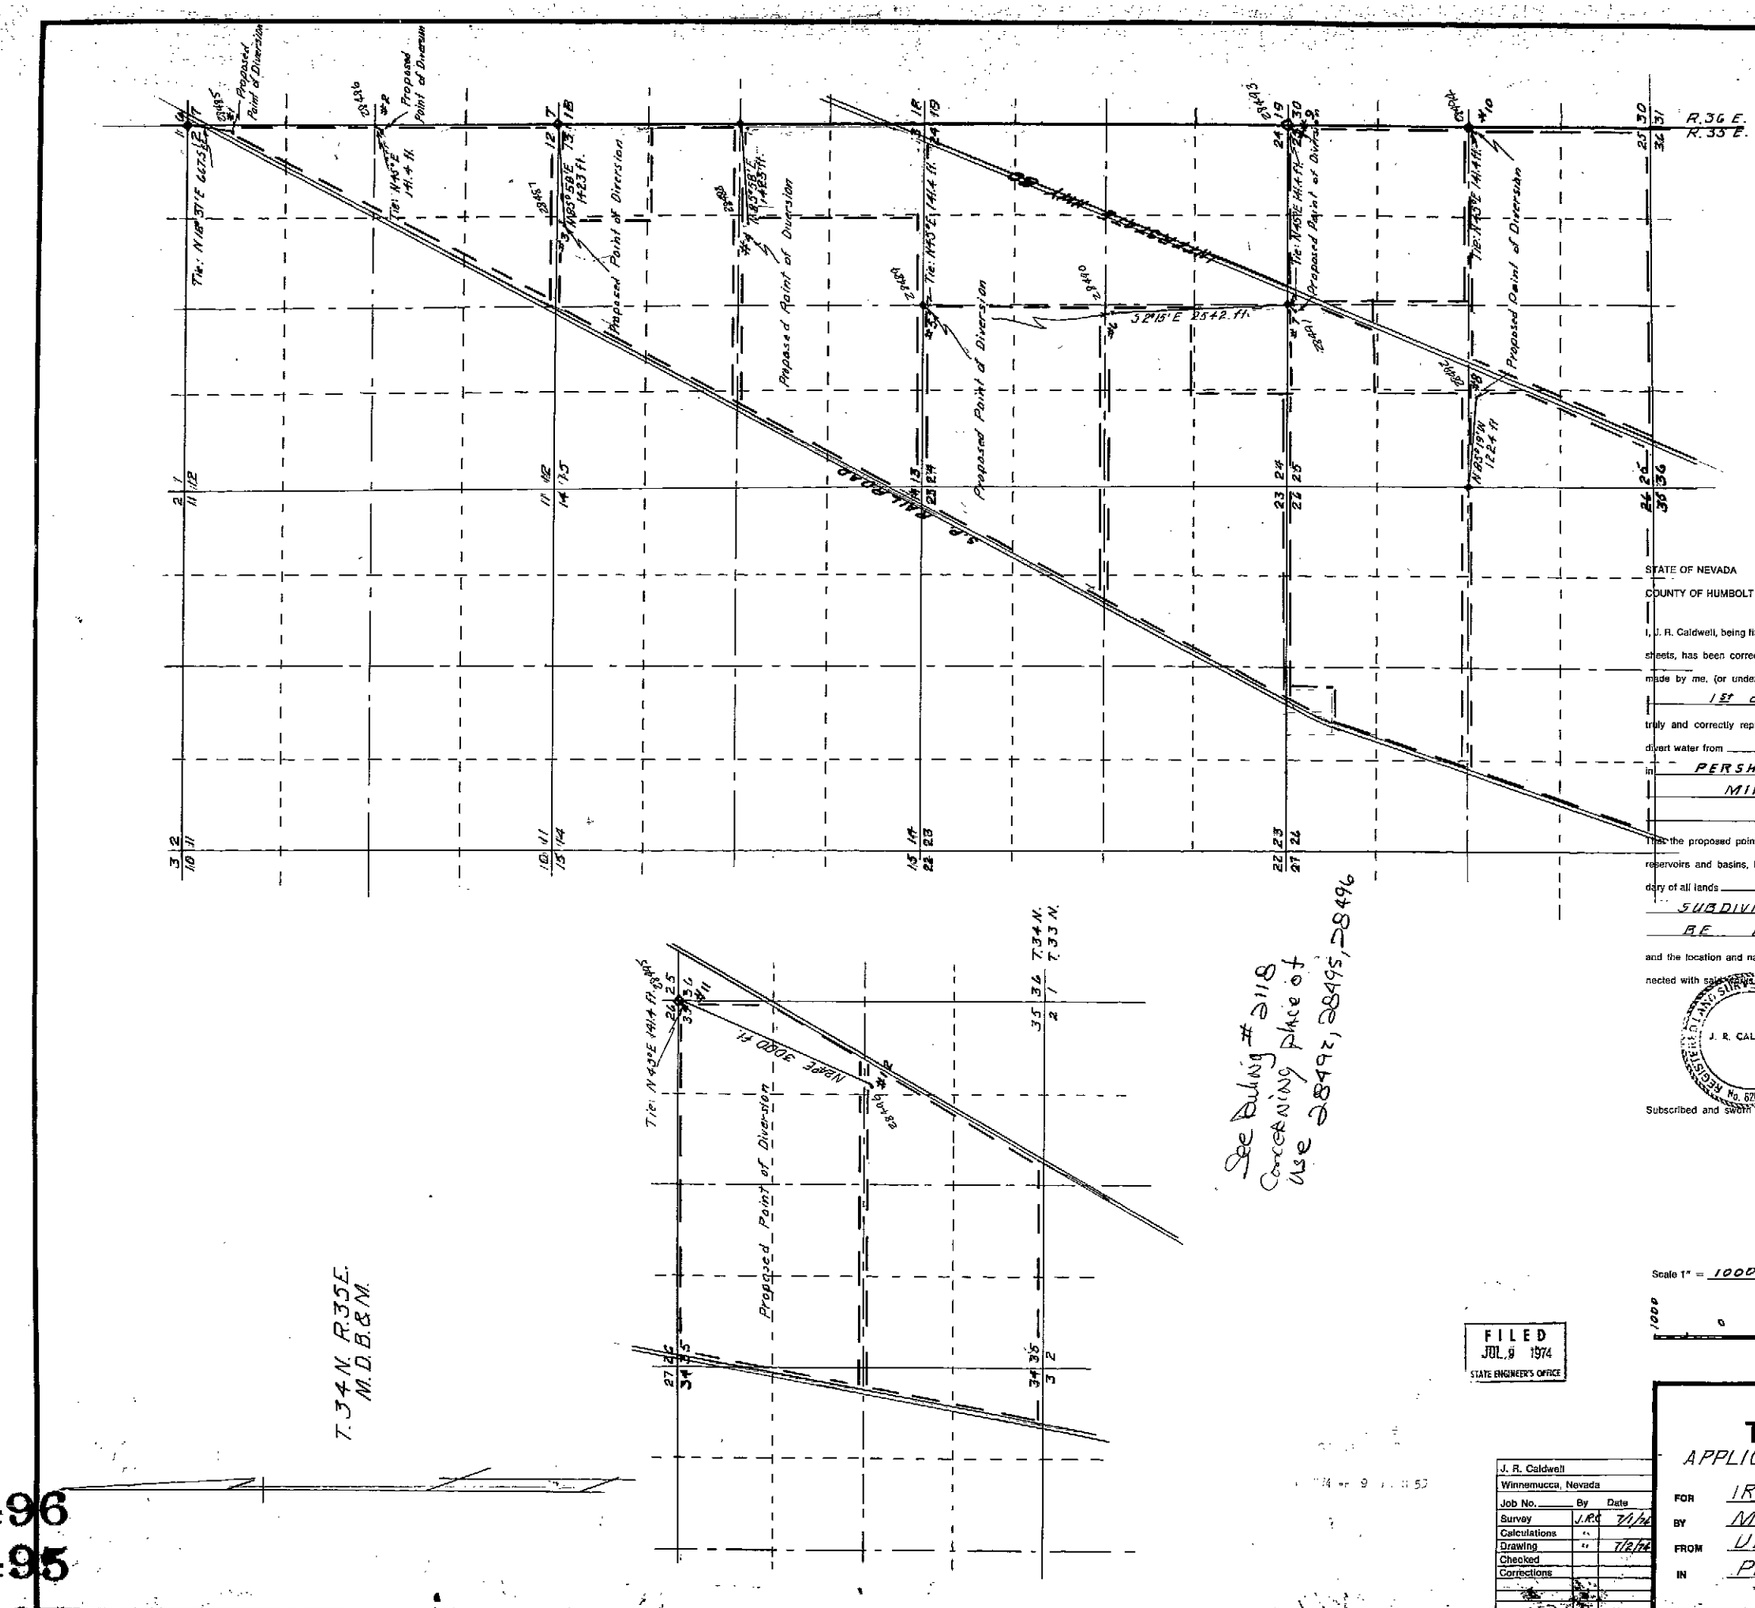

STATE OF NEVADA
COUNTY OF HUMBOLDT] SS

I, J. R. Caldwell, being first duly sworn, depose and say that this map, consisting of 2 sheets, has been correctly drawn to the designated scale from field notes of a survey made by me, (or under my supervision and direction), on the 1st day of July 1974, that it truly and correctly represents the proposed location and extent of the works used to divert water from UNDERGROUND in PERSHING County, by MINLOVE, INC. for IRRIGATION.

That the proposed point of diversion, the location and size of the diverting channel, all reservoirs and basins, location and description of all measuring devices, and the boundary of all lands SHOWING BY 40-ACRE SUBDIVISIONS THE LANDS TO BE IRRIGATED

and the location and names of all other works or streams which are crossed by or connected with said works are fully and correctly designated thereon.

J. R. CALDWELL — REGISTERED LAND SURVEYOR — No. 276 — NEVADA

J. R. Caldwell
State Water Right Surveyor No. 276

Subscribed and sworn to before me this 3rd day of July 1974
Madelle Hyde
Humboldt County Recorder

Scale 1" = 1000'

1000 0 1000 2000 3000 4000

FILED
JUL 9 1974
STATE ENGINEER'S OFFICE

J. R. Caldwell		
Winnemucca, Nevada		
Job No.	By	Date
Survey	J.R.C.	7/1/74
Calculations	"	
Drawing	"	7/2/74
Checked		
Corrections		

MAP TO ACCOMPANY

APPLICATION TO APPROPRIATE WATER

FOR IRRIGATION

BY MINLOVE, INC.

FROM UNDERGROUND

IN PERSHING COUNTY, NEVADA

28496
28495
28494 28493 28492 28491 28490 28489 28488 28487 28486 28485