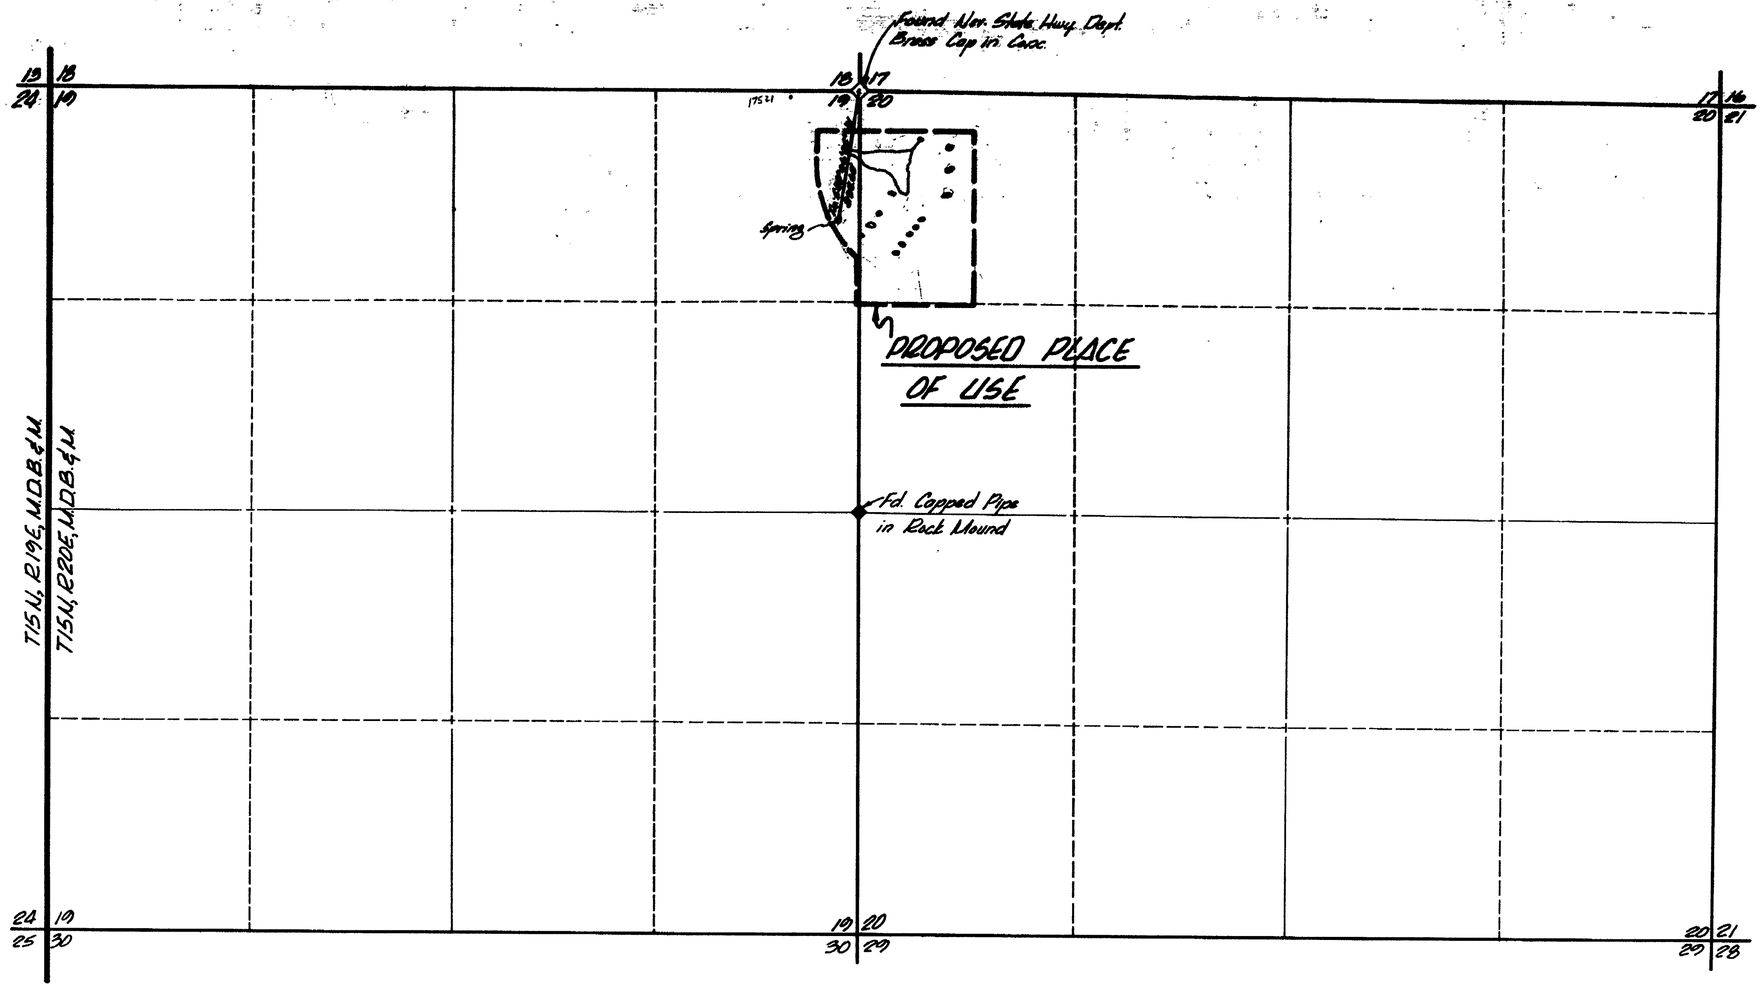

Basis of Bearings:
The West Line of Section 20 (i.e. N00°10'10"E) T15N, R20E, M.D.B.&M.

o Ponds
Lake

STATE OF NEVADA
COUNTY OF WASHOE ss

I, Richard W. Arden, being first duly sworn, depose and say that this map, consisting of one sheet, has been correctly drawn to the designated scale from field notes of a survey made by me, or under my supervision and direction, between the 1ST day of July, and the 9TH day of July, 1974; that it truly and correctly represents the proposed location and extent of the works used to divert water from an unnamed spring, in Carson City, by the Dema Corporation for Quasi-Municipal Purposes. That the proposed point of diversion, the approximate location and size of the diverting channel, all reservoirs or basins, the location and names of all other works which will cross or connect with the proposed works, and the boundary of all lands, showing by 40-acre subdivisions, are fully and correctly designated thereon.

Richard W. Arden
RICHARD W. ARDEN
State Water Right Surveyor No. 307

Subscribed and sworn to before me this 9th day of July, 1974.
Notary Public in and for Washoe County, Nevada.

SHARON CURTIS
Notary Public — State of Nevada
Washoe County
My Commission Expires July 18, 1977

Sharon Curtis
Notary Public

FILED
JUL 9 1974
STATE ENGINEER'S OFFICE

OFFICE
STATE ENGINEER
1974 JUL. 9 PM 4 48

CERTIFICATE NO. 10621 ISSUED 4/27/88

500 250 0 500 1000 1500

MAP
TO ACCOMPANY APPLICATION
TO APPROPRIATE WATER
FOR QUASI-MUNICIPAL PURPOSES
IN CARSON CITY
BY THE DEMA CORPORATION
FROM AN UNNAMED SPRING

SE & A CONSULTING ENGINEERS PLANNERS
950 INDUSTRIAL WAY
SPARKS, NEVADA

JOB NO. 74180
JULY 8, 1974

28502