LEGEND

◆ = U.S.B.L.M. BRASS CAP FOUND

⊙ = PROPOSED P.O.D. (WELL)

N

NOTE:
DATA SHOWN CONCERNING APPLICATION #12834
FOR INFORMATIONAL PURPOSES ONLY.

CULTURAL MAP TABULATION						
SEC-TION	SUBDIVISION	TWN.	RGE.	CULTI-TED ACREAGE	DESCRIPTION OF CULTURE	DATE OF FIRST CULTURE
	N.A.					

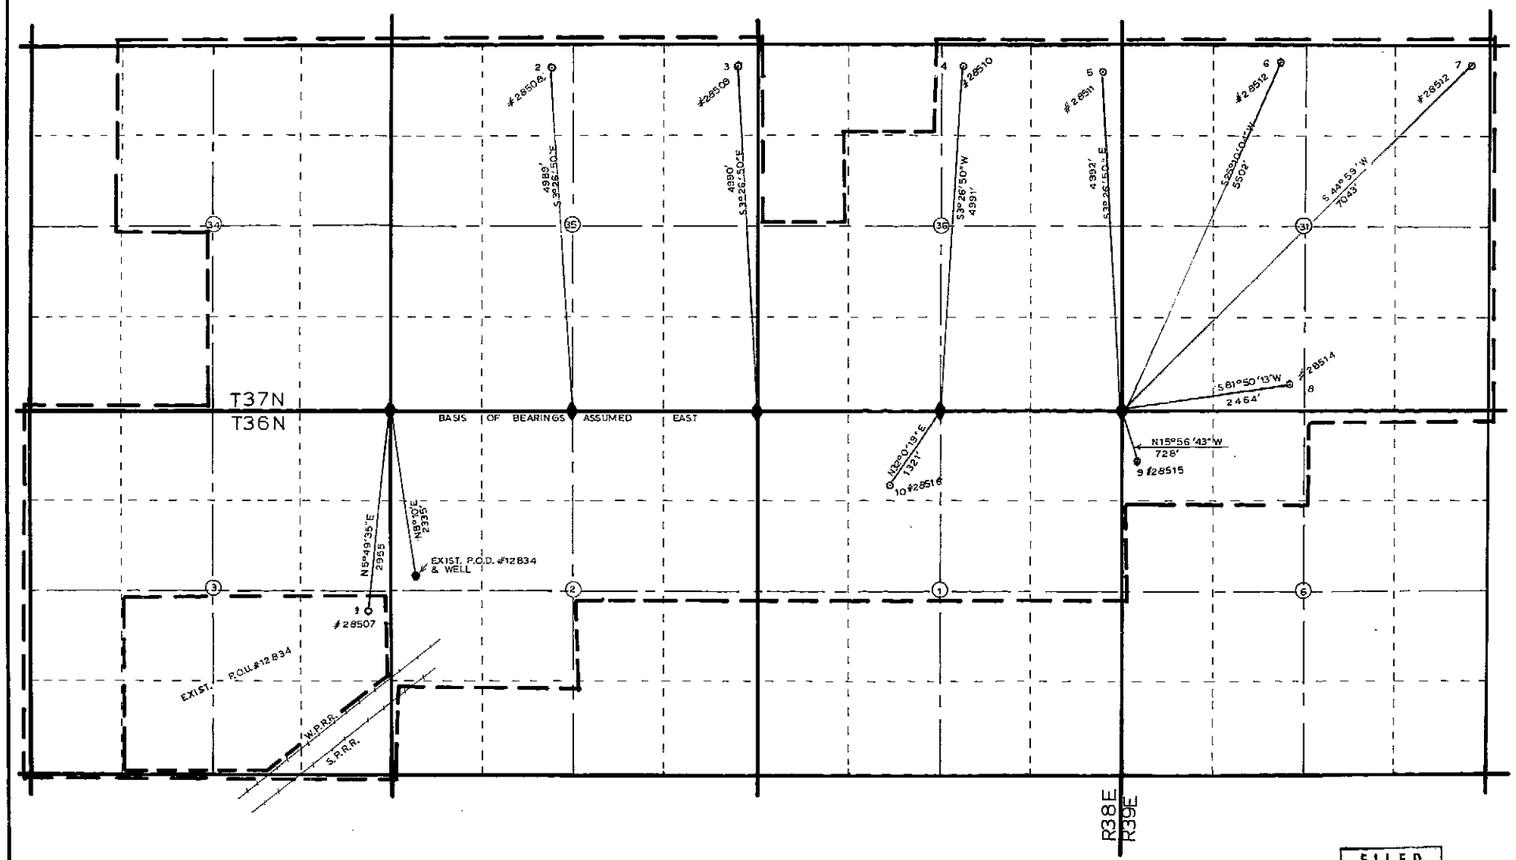

STATE OF NEVADA
COUNTY OF HUMBOLDT } S.S.

I C.H. KETCHAM, BEING FIRST DULY SWORN, DEPOSE AND SAY THAT THIS MAP, CONSISTING OF 1 SHEET, HAS BEEN CORRECTLY DRAWN TO THE DESIGNATED SCALE FROM FIELD NOTES OF A SURVEY MADE BY ME, ON THE 16 TH DAY OF OCTOBER, 1973; THAT IT TRULY AND CORRECTLY REPRESENTS THE PROPOSED LOCATION AND EXTENT OF THE WORKS USED TO DIVERT WATER FROM UNDERGROUND IN HUMBOLDT COUNTY, BY JAMES F., NORMA R., VELMA A. KEARNS FOR IRRIGATION PURPOSES UNDER APPLICATION NO.(S) — THAT THE POINT OF DIVERSION, THE LOCATION, SIZE OF DIVERTING CHANNEL, LOCATION AND DESCRIPTION OF ALL MEASURING DEVICES, THE LOCATION AND EXTENT OF LANDS OWNED OR CONTROLLED BY THE APPLICANT UPON WHICH WATER APPLIED FOR UNDER APPLICATION NO.(S) — IS USED, TOGETHER WITH THE AREA AND KIND OF CULTURE IN EACH 40-ACRE SUBDIVISION, AND THE LOCATION AND NAMES OF ALL OTHER WORKS OR STREAMS WHICH ARE CROSSED BY OR CONNECTED WITH SAID WORKS ARE FULLY AND CORRECTLY DESIGNATED THEREON.

C. H. Ketcham
STATE WATER-RIGHT SURVEYOR R.L.S 3049

SUBSCRIBED AND SWORN TO BEFORE ME THIS 8th DAY OF July, 1974.

Barbara A. Ketcham
NOTARY PUBLIC HUMBOLDT COUNTY, NEVADA

BARBARA A. KETCHAM
Notary Public — State of Nevada
Humboldt County
My Commission Expires Mar. 12, 1975

0 500' 1000' 2000' 5000'
SCALE 1" = 1000'

FILED
AUG 12 1974
STATE ENGINEER'S OFFICE

MAP
TO ACCOMPANY APPLICATIONS TO APPROPRIATE WATER for IRRIGATION

By: JAMES F., NORMA R. & VELMA A. KEARNS.

From: UNDERGROUND.

7-3-74
C.H. "PETE" KETCHAM — REGISTERED LAND SURVEYORS
P.O. BOX 461 WINNEMUCCA, NEVADA

File Under

28516

T36N, T37N, R38E, R39E M.D.B.M.

28515 28514 28513 28512 28511 28510 28509 28508 28507