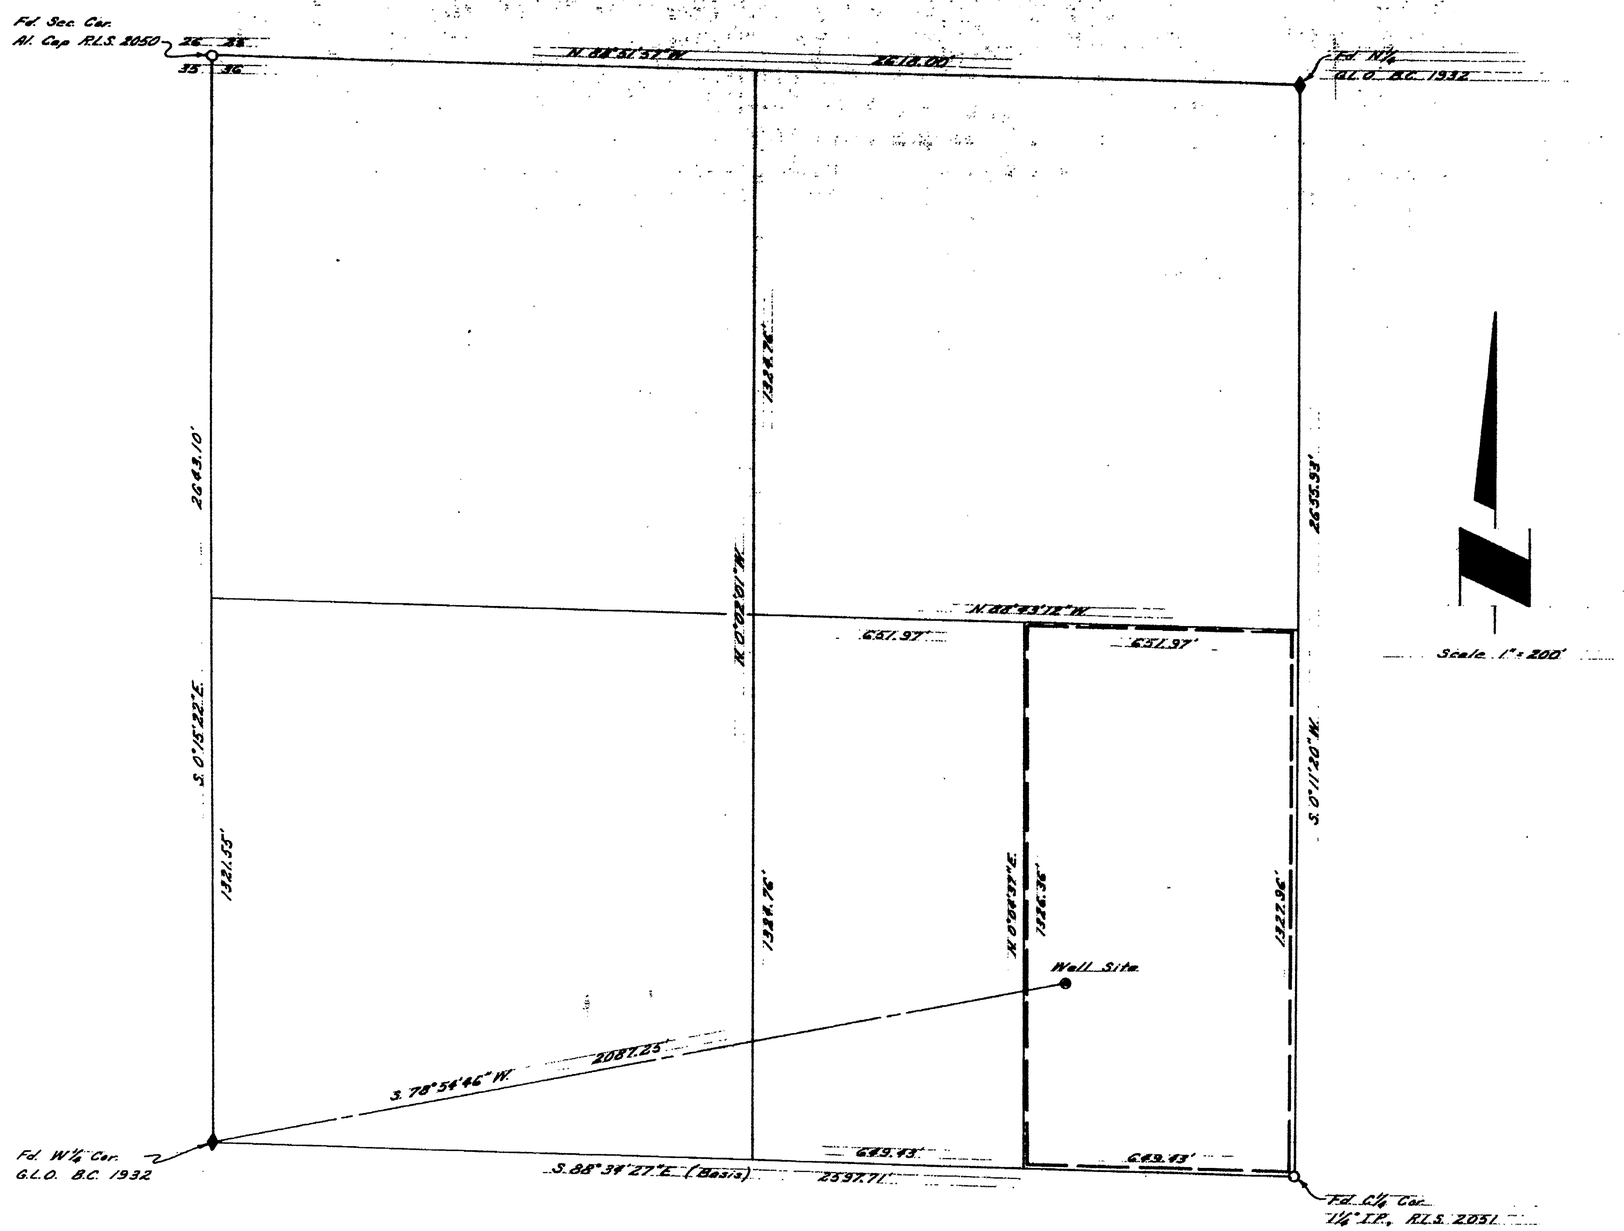

POINT OF DIVERSION

SE¼ NW¼ Section 36, T.24S., R.56E., M.D.M.

Clark County, Nevada

State of Nevada }
County of Clark } S.S.

I, Wayne M. Hink, being first duly sworn, depose and say that this map, consisting of one sheet, is correctly drawn to the designated scale from field notes of a survey made by me on the 23rd day of February, 1974; that it truly represents the location and extent of the works used to divert water from the "Sandy Valley Ground Water Basin" by George G. Reilly Jr. for "Irrigation Use" and that the boundaries of the land embodied in the tract owned by the applicant and upon which it is proposed to use the water applied for are fully and correctly designated thereon.

Wayne M. Hink

State Water Right Surveyor Certificate 334

Subscribed and sworn to before me this 27 day of March, 1974

Phillip B. McVey

Notary Public in and for Clark County, Nevada

My commission expires Sept 21 1974

PHILLIP B. McVEY
Notary Public - State of Nevada
COUNTY OF CLARK
My Commission Expires Sept 21, 1977

BASIS OF BEARING

S. 88°34'27"E. being the South line of the NW¼ of Section 36, T.24S., R.56E., M.D.M., Clark County, Nevada as shown on file in the Professional Engineer's Plats of the Recorder's Office of Clark County, Nevada, File 23, Page 13.

FILED
JUL 22 1974
STATE ENGINEER'S OFFICE

MAP TO ACCOMPANY APPLICATION
to
APPROPRIATE WATER FOR IRRIGATION
by
GEORGE G. REILLY Jr.
3212 Webb Ave., North Las Vegas, Nevada
from
SANDY VALLEY GROUND WATER BASIN

28538