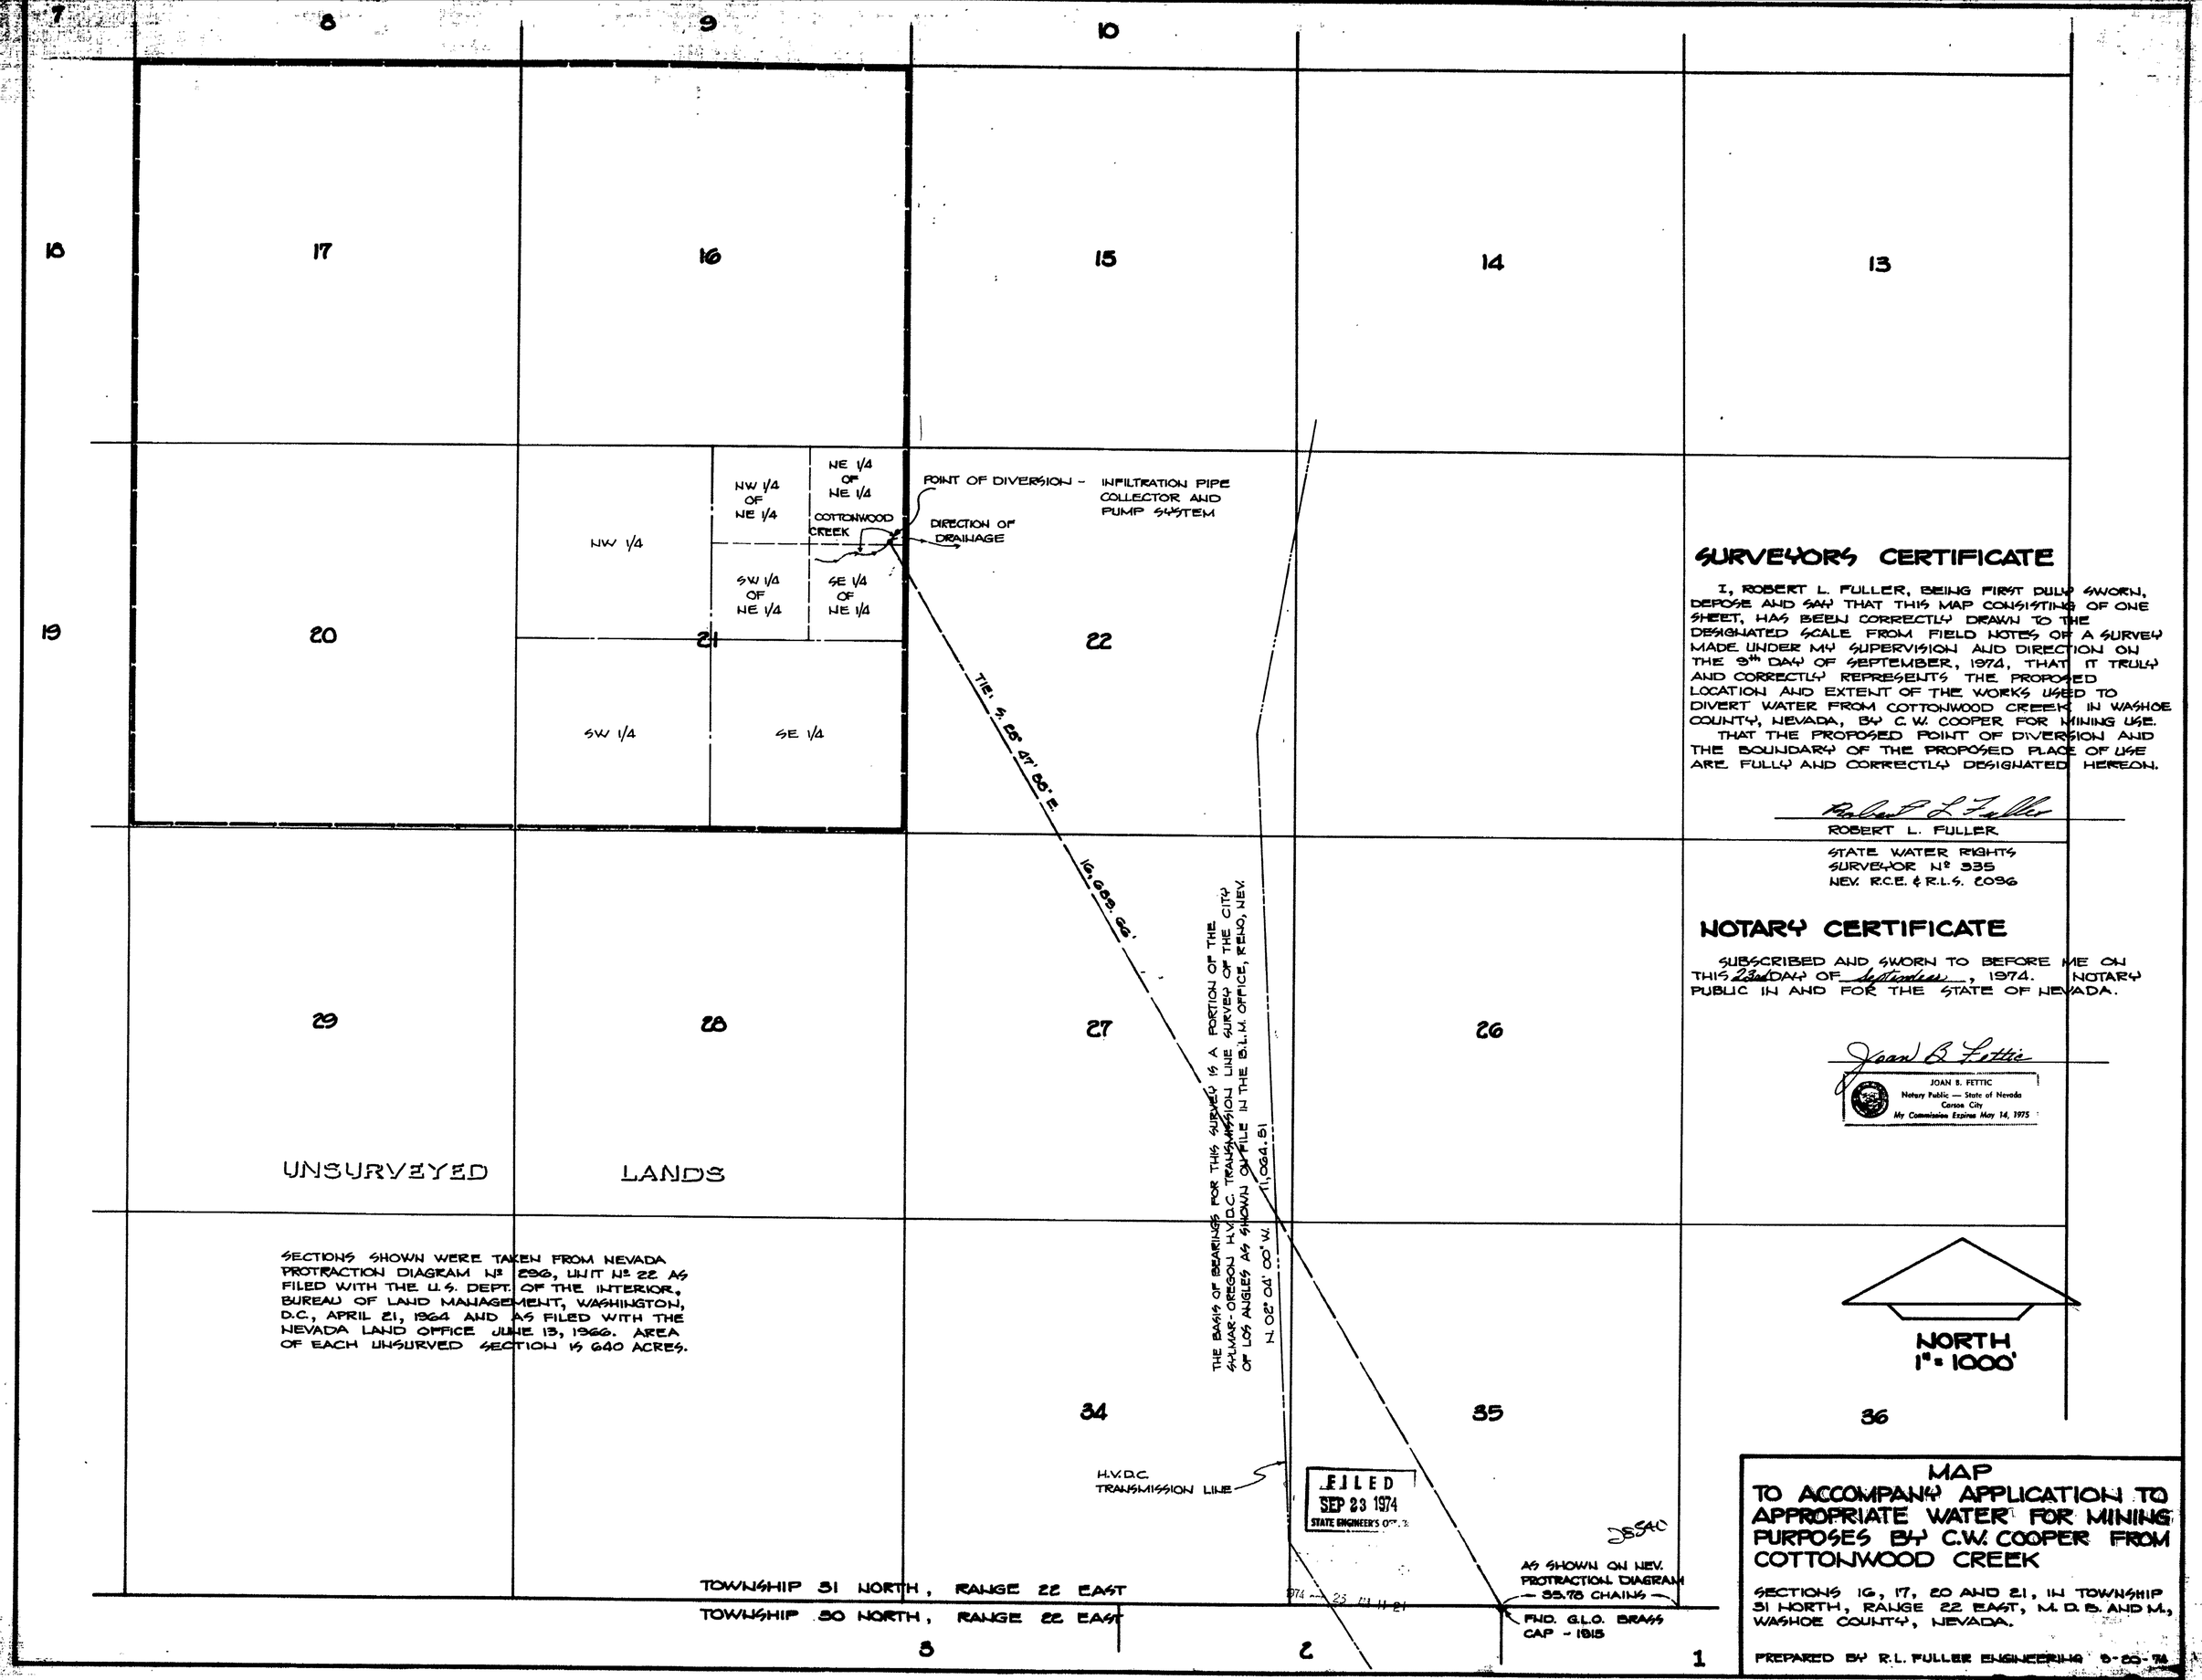

SECTIONS SHOWN WERE TAKEN FROM NEVADA PROTRACTION DIAGRAM Nº 296, UNIT Nº 22 AS FILED WITH THE U.S. DEPT. OF THE INTERIOR, BUREAU OF LAND MANAGEMENT, WASHINGTON, D.C., APRIL 21, 1964 AND AS FILED WITH THE NEVADA LAND OFFICE JUNE 13, 1966. AREA OF EACH UNSURVED SECTION IS 640 ACRES.

SURVEYORS CERTIFICATE

I, ROBERT L. FULLER, BEING FIRST DULY SWORN, DEPOSE AND SAY THAT THIS MAP CONSISTING OF ONE SHEET, HAS BEEN CORRECTLY DRAWN TO THE DESIGNATED SCALE FROM FIELD NOTES OF A SURVEY MADE UNDER MY SUPERVISION AND DIRECTION ON THE 9th DAY OF SEPTEMBER, 1974, THAT IT TRULY AND CORRECTLY REPRESENTS THE PROPOSED LOCATION AND EXTENT OF THE WORKS USED TO DIVERT WATER FROM COTTONWOOD CREEK IN WASHOE COUNTY, NEVADA, BY C.W. COOPER FOR MINING USE.

THAT THE PROPOSED POINT OF DIVERSION AND THE BOUNDARY OF THE PROPOSED PLACE OF USE ARE FULLY AND CORRECTLY DESIGNATED HEREON.

Robert L. Fuller

ROBERT L. FULLER

STATE WATER RIGHTS SURVEYOR Nº 335
NEV. R.C.E. & R.L.S. 2096

NOTARY CERTIFICATE

SUBSCRIBED AND SWORN TO BEFORE ME ON THIS 23rd DAY OF September, 1974. NOTARY PUBLIC IN AND FOR THE STATE OF NEVADA.

Joan B. Fettic

JOAN B. FETTIC
Notary Public — State of Nevada
Carson City
My Commission Expires May 14, 1975

MAP
TO ACCOMPANY APPLICATION TO APPROPRIATE WATER FOR MINING PURPOSES BY C.W. COOPER FROM COTTONWOOD CREEK

SECTIONS 16, 17, 20 AND 21, IN TOWNSHIP 31 NORTH, RANGE 22 EAST, M.D.B. AND M., WASHOE COUNTY, NEVADA.

PREPARED BY R.L. FULLER ENGINEERING 9-25-74

28540