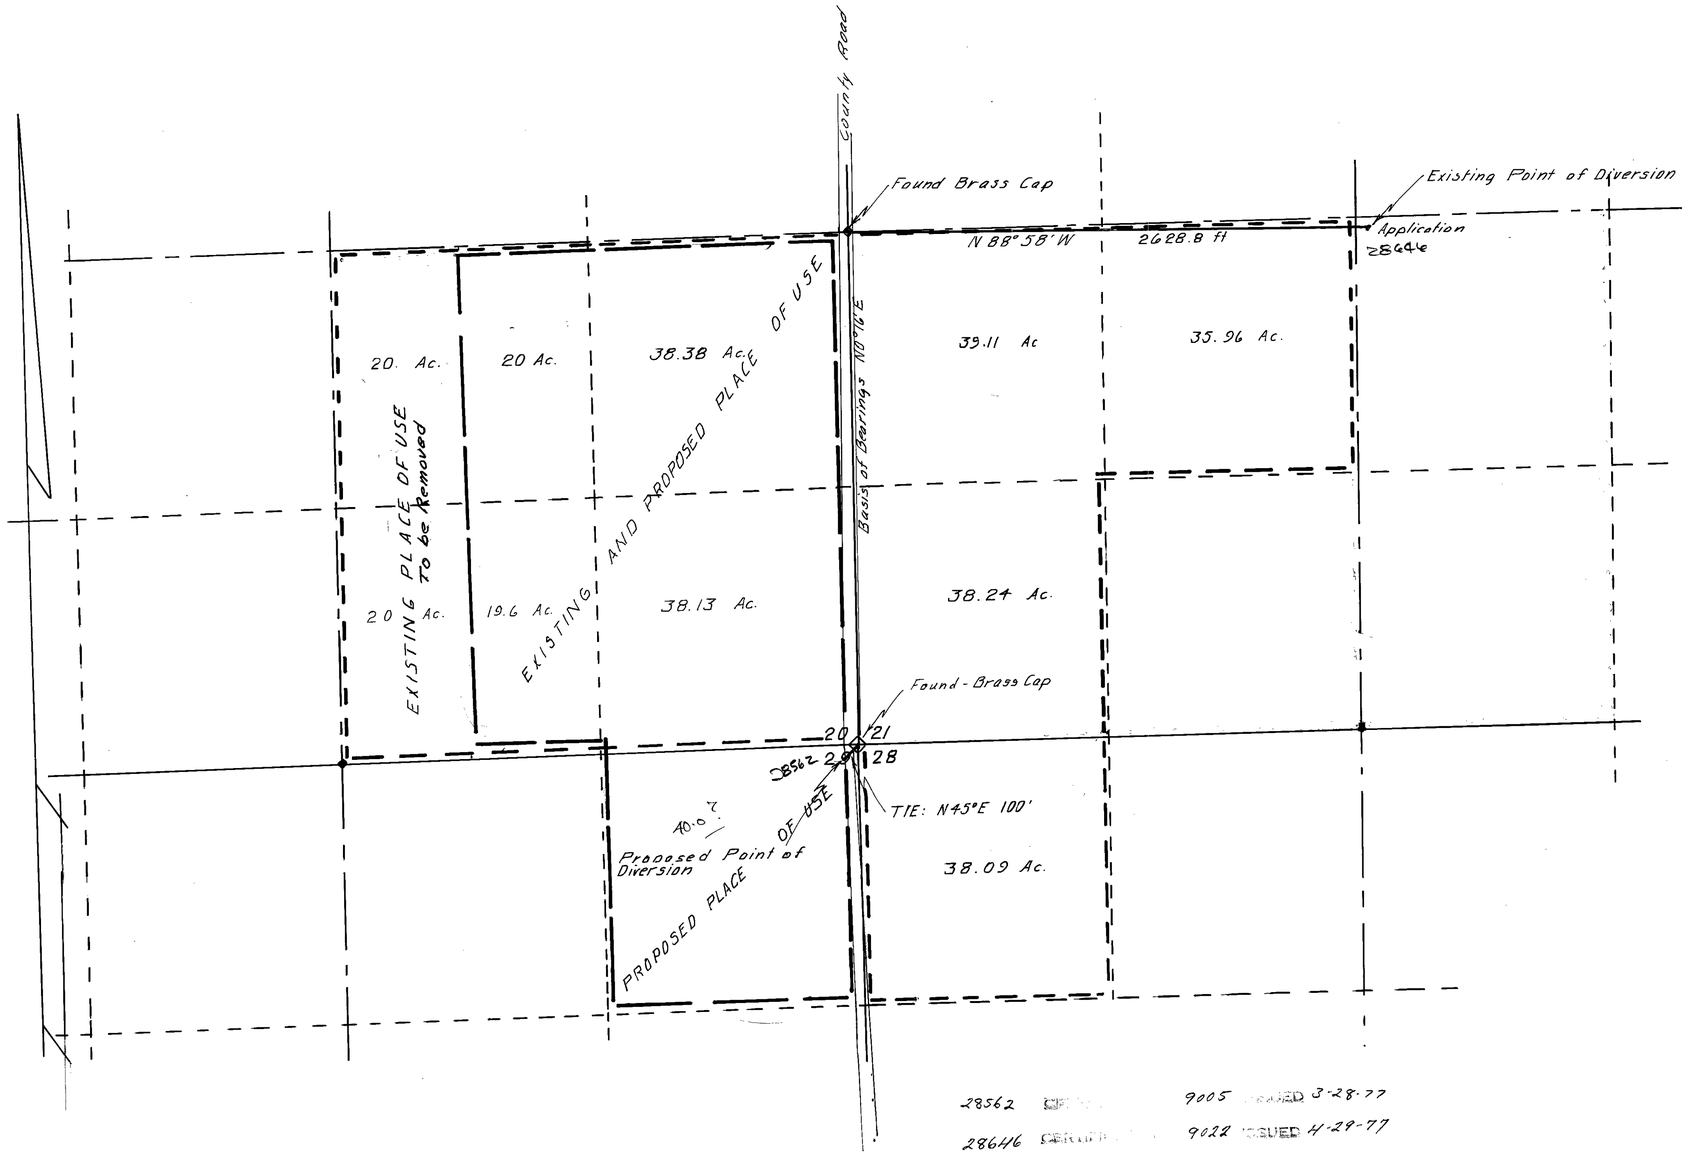

T. 41 N., R 37 E., M.D.B.&M.

STATE OF NEVADA
COUNTY OF HUMBOLT] SS

I, J. R. Caldwell, being first duly sworn, depose and say that this map, consisting of 1 sheets, has been correctly drawn to the designated scale from field notes of a survey made by me, (or under my supervision and direction), on the 30th day of July 1974, that it truly and correctly represents the proposed location and extent of the works used to divert water from underground in Humboldt County, by Howard Huttman, Jr. & Lorraine Huttman for Irrigation & Domestic.

That the proposed point of diversion, the location and size of the diverting channel, all reservoirs and basins, location and description of all measuring devices, and the boundary of all lands showing by 40 acre subdivisions the lands to be irrigated

and the location and names of all other works or streams which are crossed by or connected with said works are truly and correctly designated thereon.

J. R. Caldwell
State Water Right Surveyor No. 276

REGISTERED LAND SURVEYOR J. R. CALDWELL No. 626 STATE OF NEVADA

Subscribed and sworn to before me this 31st day of July 1974
Gladys Gul
Humboldt County Recorder

Scale 1" = 400'

400 0 400 800 1200 1600

J. R. Caldwell		
Winnemucca, Nevada		
Job No. ____	By	Date
Survey	HH	7/30/74
Calculations		
Drawing	J.R.C.	7/31/74
Checked		
Corrections	"	9/5/74

MAP TO ACCOMPANY

APPLICATION TO CHANGE THE POINT OF DIVERSION & PLACE OF USE

FOR IRRIGATION & DOMESTIC

BY HOWARD HUTTMAN, JR. & LORRAINE HUTTMAN

FROM UNDERGROUND

IN HUMBOLDT COUNTY, NEVADA

FILED
SEP 6 1974
STATE ENGINEER'S OFFICE

80261 T 79078 T 28646 28562 ← FILE under