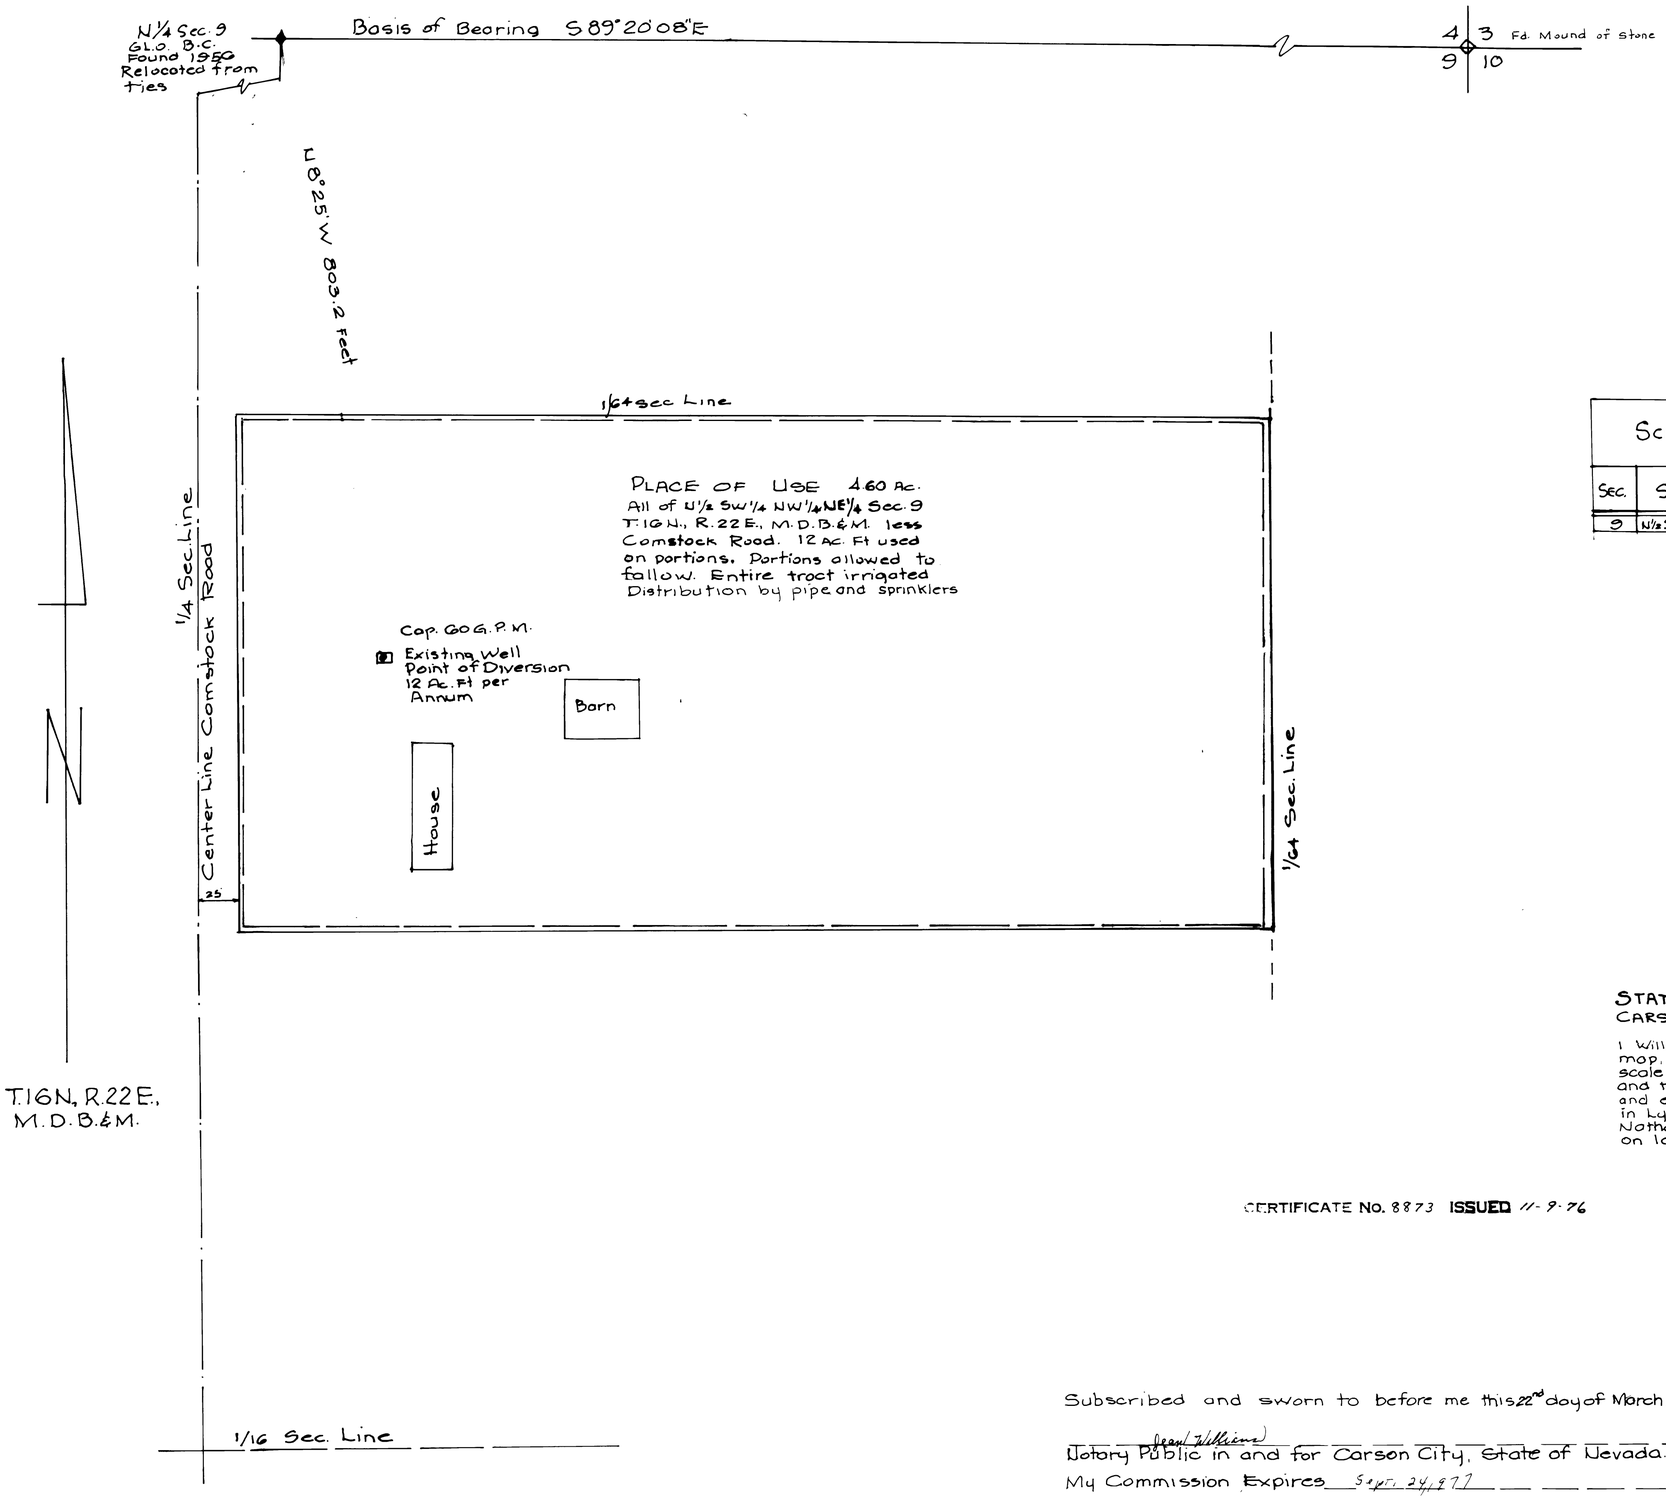

SCHEDULE OF IRRIGATED ACRES

SEC.	SUBD	TWP	RANGE	ACRES IRRIGATED	CULTURE	DATE OF FIRST CULTURE
9	N1/2 SW1/4 NW1/4 NE1/4	16 N	22 E	4.60	SEEDED PASTURE	1971

STATE OF NEVADA
CARSON CITY } SS

I William J. Johnstone, being first duly sworn, depose and say that this map, consisting of one sheet, has been correctly drawn to the designated scale from notes of a survey made by me on the 9th of April, 1973 and the 22nd of July, 1975, that it correctly represents the location and extent of the works to divert water from an underground source in Lyon County for irrigation and domestic use by Donald F. and Nathalia A. Vanica, that the boundary area and kind of culture on lands irrigated are correctly shown and designated hereon.

William J. Johnstone
Nevada State Water Right Surveyor
No. 229

CERTIFICATE No. 8873 ISSUED 11-9-76

Subscribed and sworn to before me this 22nd day of March, 1976.

Jean Williams
Notary Public in and for Carson City, State of Nevada.
My Commission Expires Sept. 24, 1977

1976 MAR 22 PM 2 15

JEAN WIL...
Notary Public State of Nevada
Carson City
My Commission Expires Sept. 24, 1977

MAR 22 1976
STATE ENGINEER

0 50 100 200
Scale 1 in. = 50 Ft.

MAP TO ACCOMPANY
PROOF OF BENEFICIAL USE
UNDER
APPLICATION NO. 28586
FOR
IRRIGATION AND DOMESTIC USE
FROM
UNDERGROUND SOURCE
BY
DONALD F. AND NATHALIA A. VANICA

28586