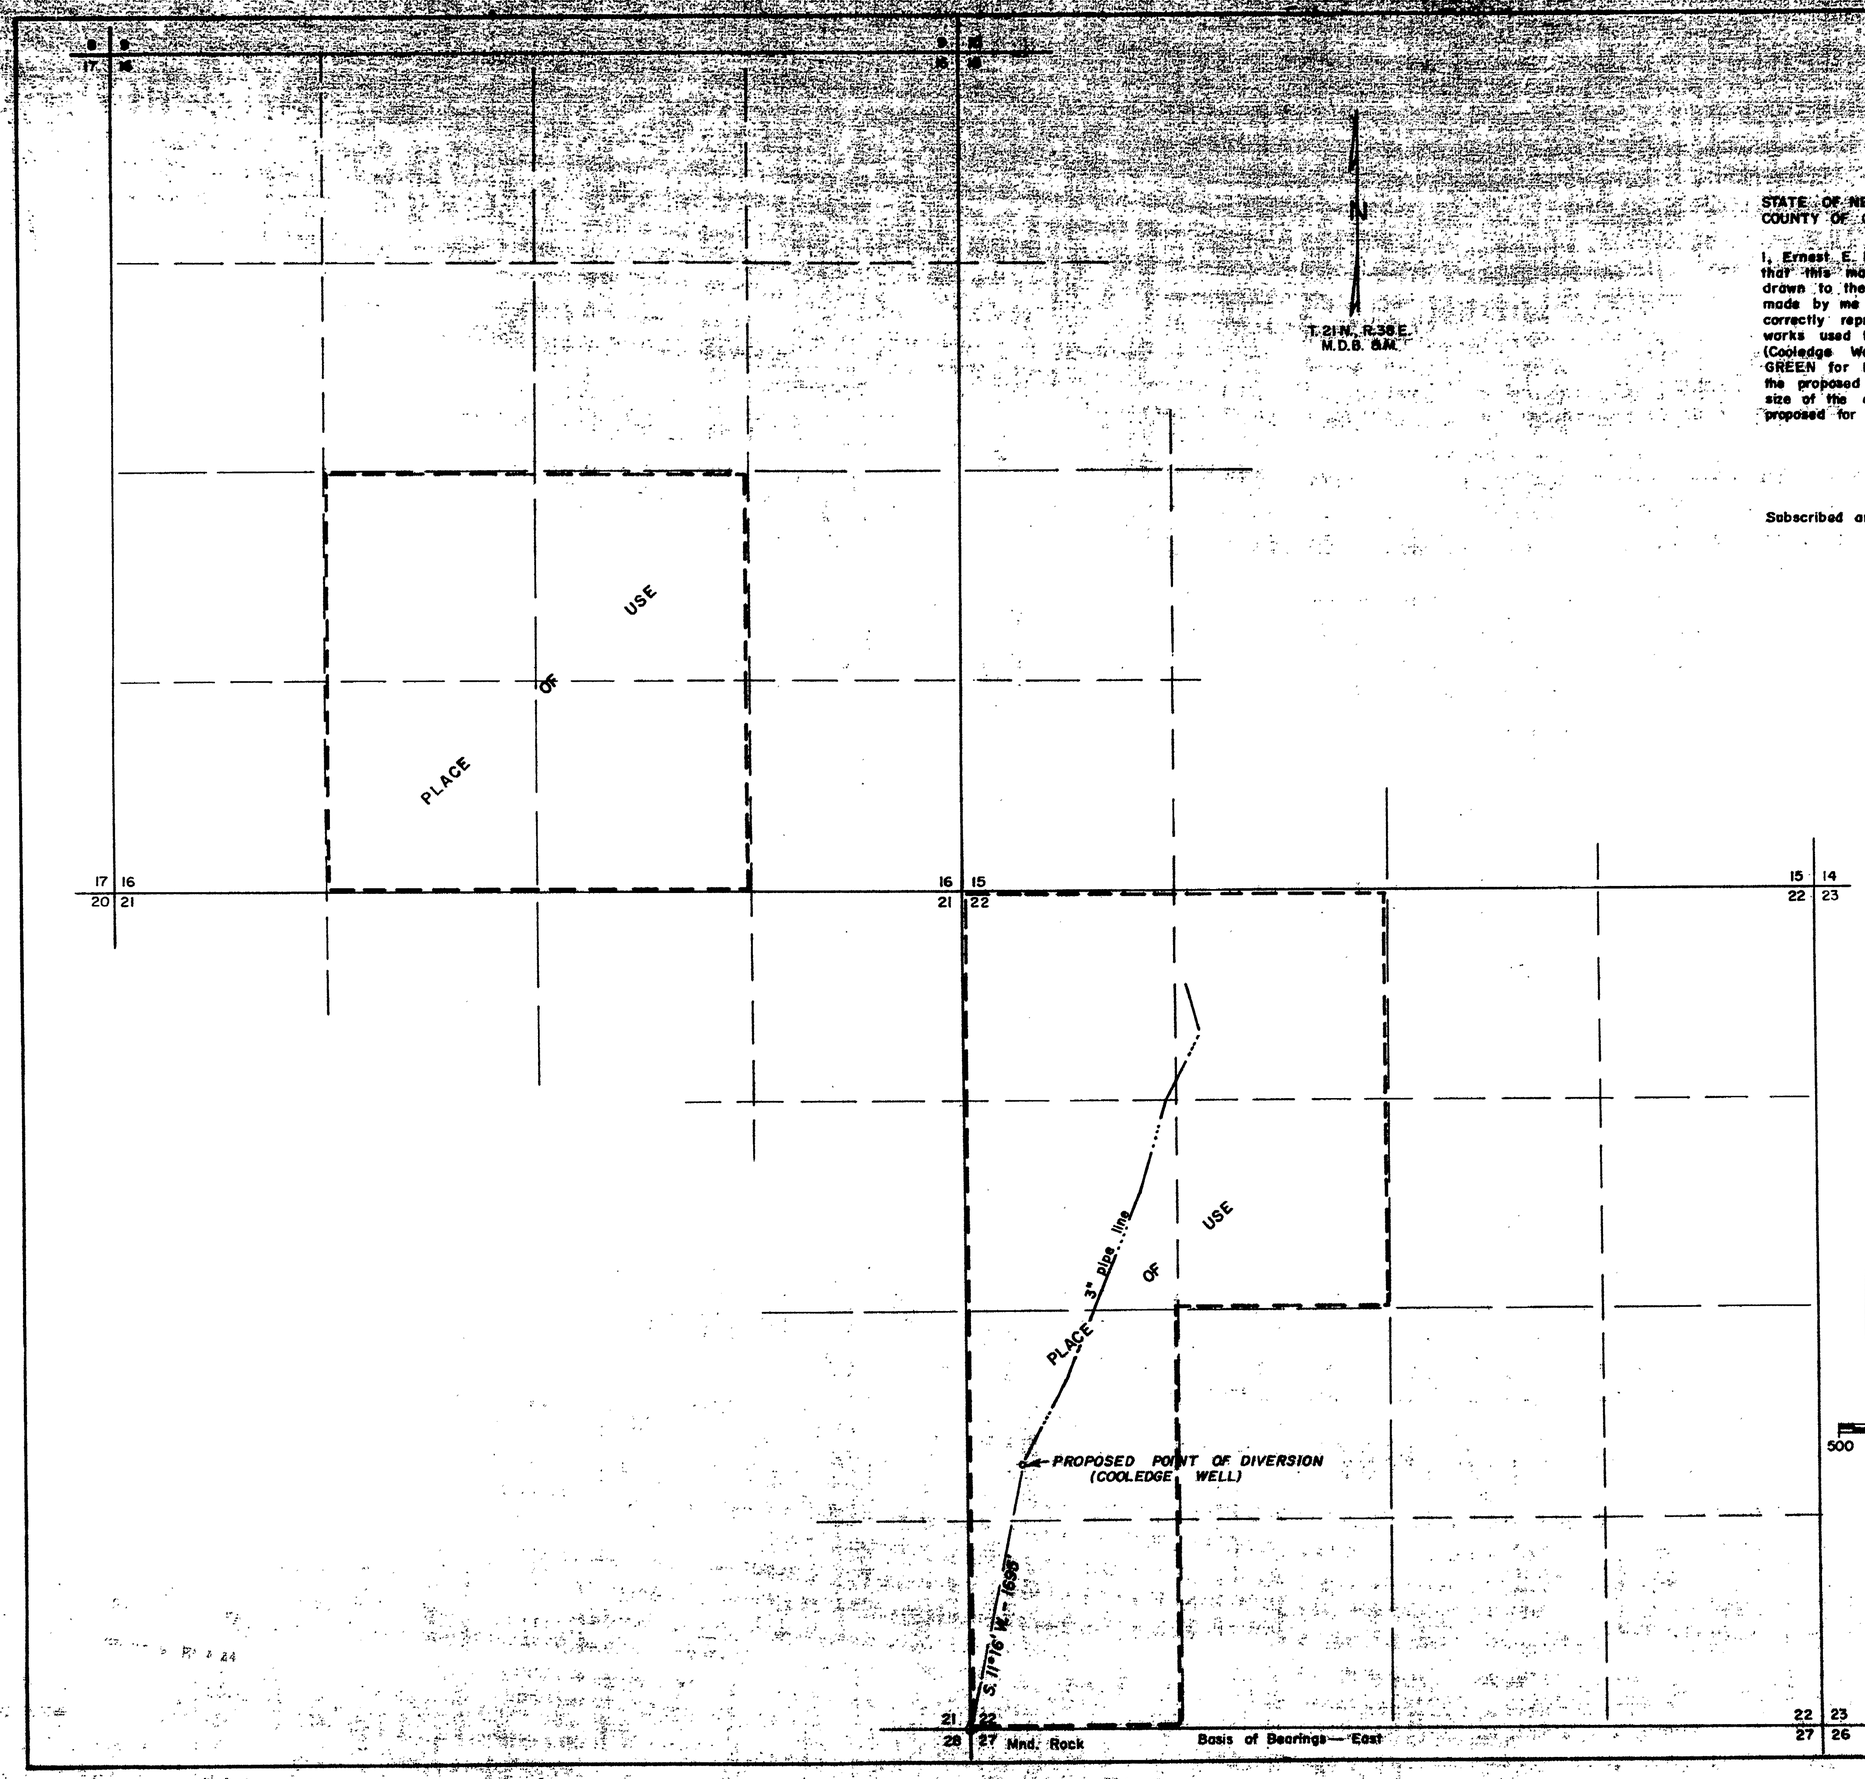

STATE OF NEVADA
COUNTY OF CHURCHILL SS:

I, Ernest E. Muller, Sr., being first duly sworn, depose and say that this map, consisting of one sheet, has been correctly drawn to the designated scale from field notes of a survey made by me on the 28th day of April, 1973, that it truly and correctly represents the proposed location and extent of the works used to divert water from an underground source (Cooledge Well) in Churchill County by NORMAN W. CEDERGREEN for MINING, MILLING and DOMESTIC purposes. That the proposed point of diversion, the approximate location and size of the diverting conduit and the boundary of the land proposed for use are fully and correctly designated thereon.

State Water Right Surveyor No. 273

Subscribed and sworn to before me this 9th day of August, 1974.

Notary Public in and for
Carson City, Nevada

JEAN WILLIAMS
Notary Public — State of Nevada
Carson City
My Commission Expires Sept. 24, 1977

FILED
AUG 9 1974
STATE ENGINEER'S OFFICE

SCALE: 1" = 500'

500 0 660 1320 2640

MAP
TO ACCOMPANY APPLICATION
TO APPROPRIATE WATER
BY
NORMAN W. CEDERGREEN
FOR
MINING, MILLING AND DOMESTIC PURPOSES
FROM
AN UNDERGROUND SOURCE (COOLEDGE WELL)

74.08.02

28595