Section	Subdivision	Township	Range	Estimated Acreage	Description of Culture	Date at First Culture
18	NE1/4 SW1/4	6 S.	61 E.	22.4	HAY CROP	
18	NE 1/4 SW 1/4	6 S.	61 E.	(4.1)	NONE	
18	SE 1/4 SW 1/4	6 S.	61 E.	20.9	HAY CROP	
18	SE 1/4 SW 1/4	6 S.	61 E.	(4.8)	NEW LAND	
18	SW 1/4 SE 1/4	6 S.	61 E.	21.9	HAY CROP	
18	SW 1/4 SE 1/4	6 S.	61 E.	2.6	PASTURE	
18	SW 1/4 SE 1/4	6 S.	61 E.	(5.8)	NEW LAND	
19	NE 1/4 NW 1/4	6 S.	61 E.	16.7	HAY CROP	
19	NE 1/4 NW 1/4	6 S.	61 E.	(4.5)	NEW LAND	
19	SE 1/4 NW 1/4	6 S.	61 E.	10.3	HAY CROP	
19	SE 1/4 NW 1/4	6 S.	61 E.	(3.3)	NEW LAND	
19	NW 1/4 NE 1/4	6 S.	61 E.	21.3	HAY CROP	
19	NW 1/4 NE 1/4	6 S.	61 E.	18.5	MEADOW	
19	NE 1/4 NE 1/4	6 S.	61 E.	6.0	HAY CROP	
19	NE 1/4 NE 1/4	6 S.	61 E.	0.7	HAY CROP	
19	NE 1/4 NE 1/4	6 S.	61 E.	7.8	PASTURE	
19	NE 1/4 NE 1/4	6 S.	61 E.	(0.9)	NEW LAND	
19	SW 1/4 NE 1/4	6 S.	61 E.	9.8	HAY CROP	
19	SW 1/4 NE 1/4	6 S.	61 E.	8.3	HAY CROP	
19	SW 1/4 NE 1/4	6 S.	61 E.	21.0	MEADOW	
19	SE 1/4 NE 1/4	6 S.	61 E.	9.6	HAY CROP	
	Total Cultivated Acres:			197.8		
	New Land Available for Irrigation			(23.4)		

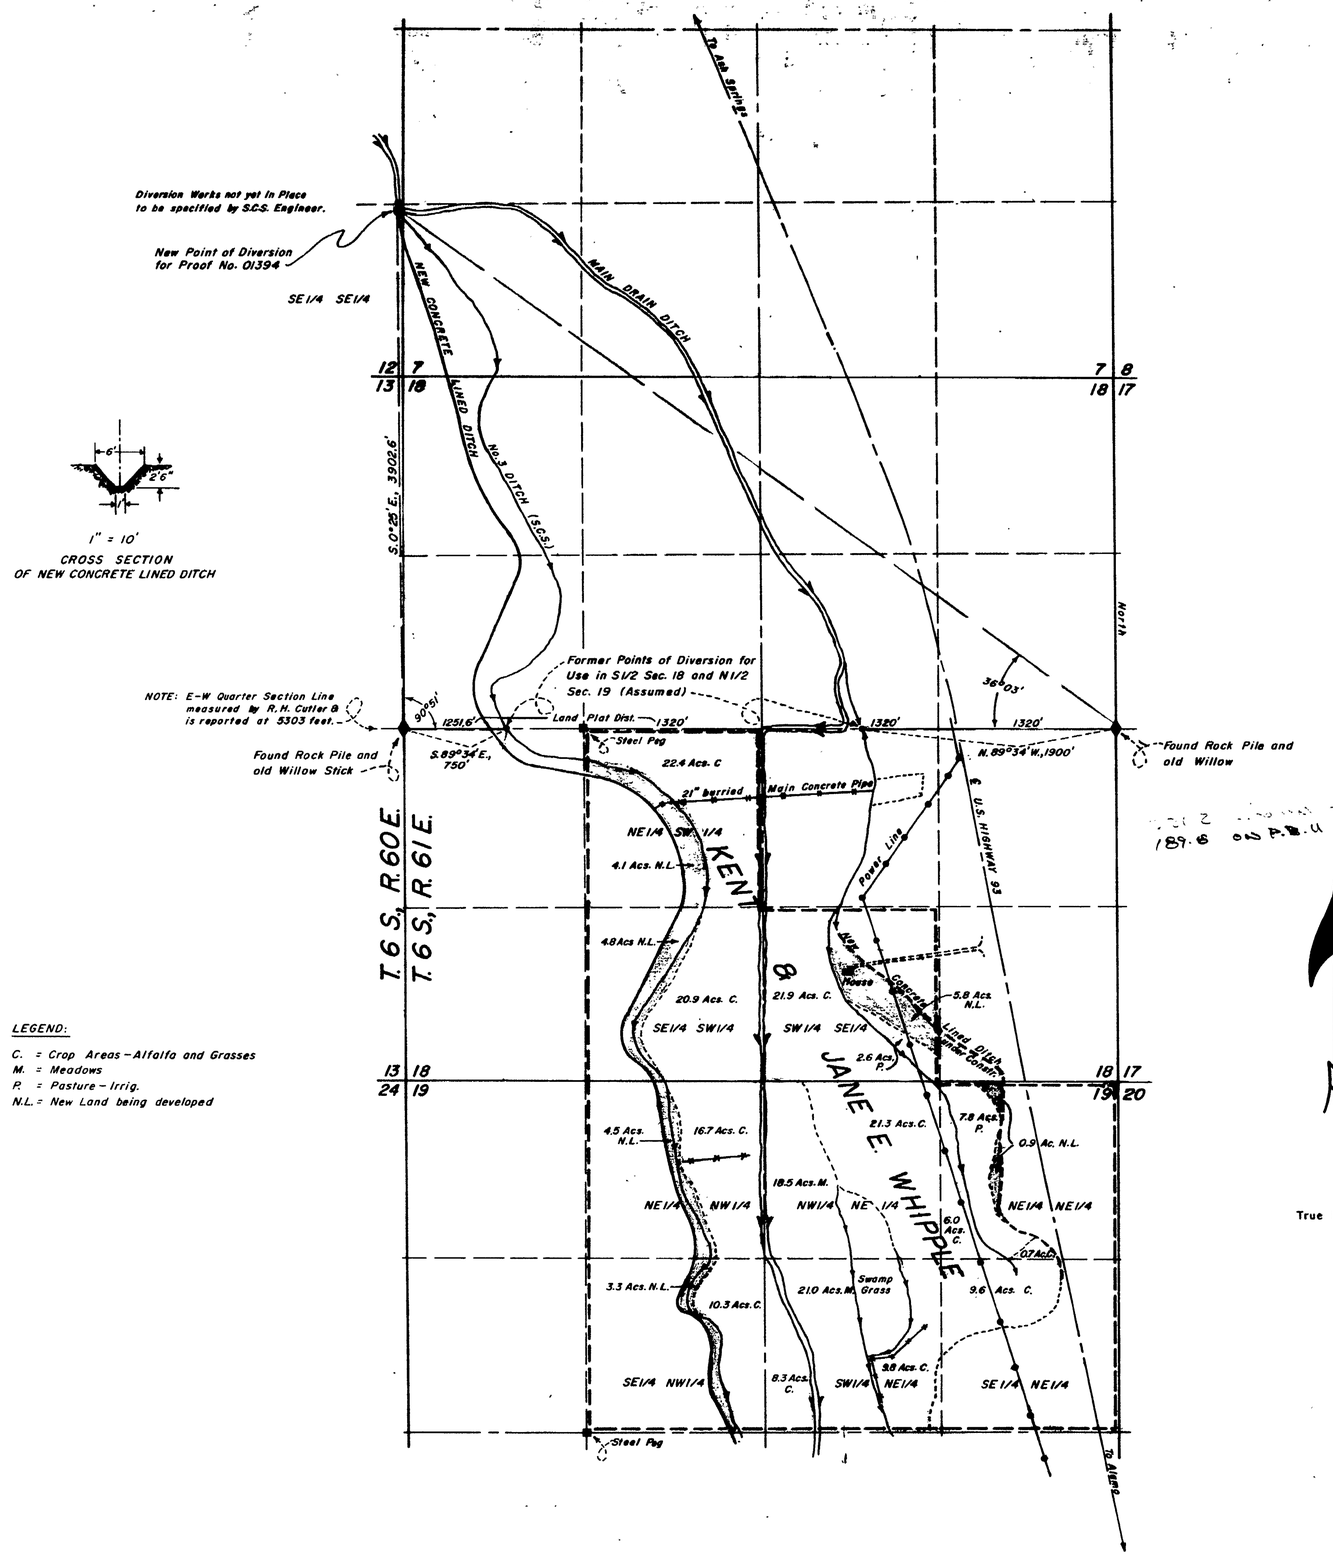

State of Nevada, }
County of Lincoln } s.s.

I Paul Gemmill, being first duly sworn, depose and say that this map, consisting of 1 sheet, has been correctly drawn to the designated scale from field notes of a survey made by me, (or under my supervision and direction), between the 11th day of July, 1963, and the 17th day of February, 1964, that it truly and correctly represents the proposed location and extent of the works used to divert water from *Ash Springs Channel* (Source) in *Lincoln* County by *Kent Whipple and Jane E. Whipple* (Applicant). That it shows a proposed change in point of diversion and place of use for irrigation purposes under Proof No. 01394. That the old and new points of diversion, the location, size of the diverting channel, location and description of all measuring devices, the location and extent of lands owned or controlled by the applicant upon which water allocated under Proof No. 01394 is used together with the area and kind of culture in each 40-acre subdivision and the location and names of all other works or streams which are crossed by or connected with said works are fully and correctly designated therein.

Paul Gemmill
State Water Right Surveyor

Subscribed and sworn to before me this 30 day of July, 1974.

Geraldine Spencer
Notary Public in and for Washoe County, Nevada.

GERALDINE SPENCER
Notary Public — State of Nevada
Washoe County
My Commission Expires Sept. 3, 1976

LEGEND:

C. = Crop Areas – Alfalfa and Grasses
M. = Meadows
P. = Pasture – Irrig.
N.L. = New Land being developed

0 600 1200 1800 2400
Scale ~ 1" = 600'

Certificate no. 9091 issued: 10-5-77

1974 AUG 13 AM 10 46
FILED
AUG 13 1974
STATE ENGINEER'S OFFICE

MAP PERTAINING TO PROOF NO. 01394
TO ACCOMPANY APPLICATION TO CHANGE

POINT OF DIVERSION AND
PLACE OF USE OF WATER
FOR IRRIGATION
BY KENT WHIPPLE & JANE E. WHIPPLE
FROM ASH SPRINGS CHANNEL

28599