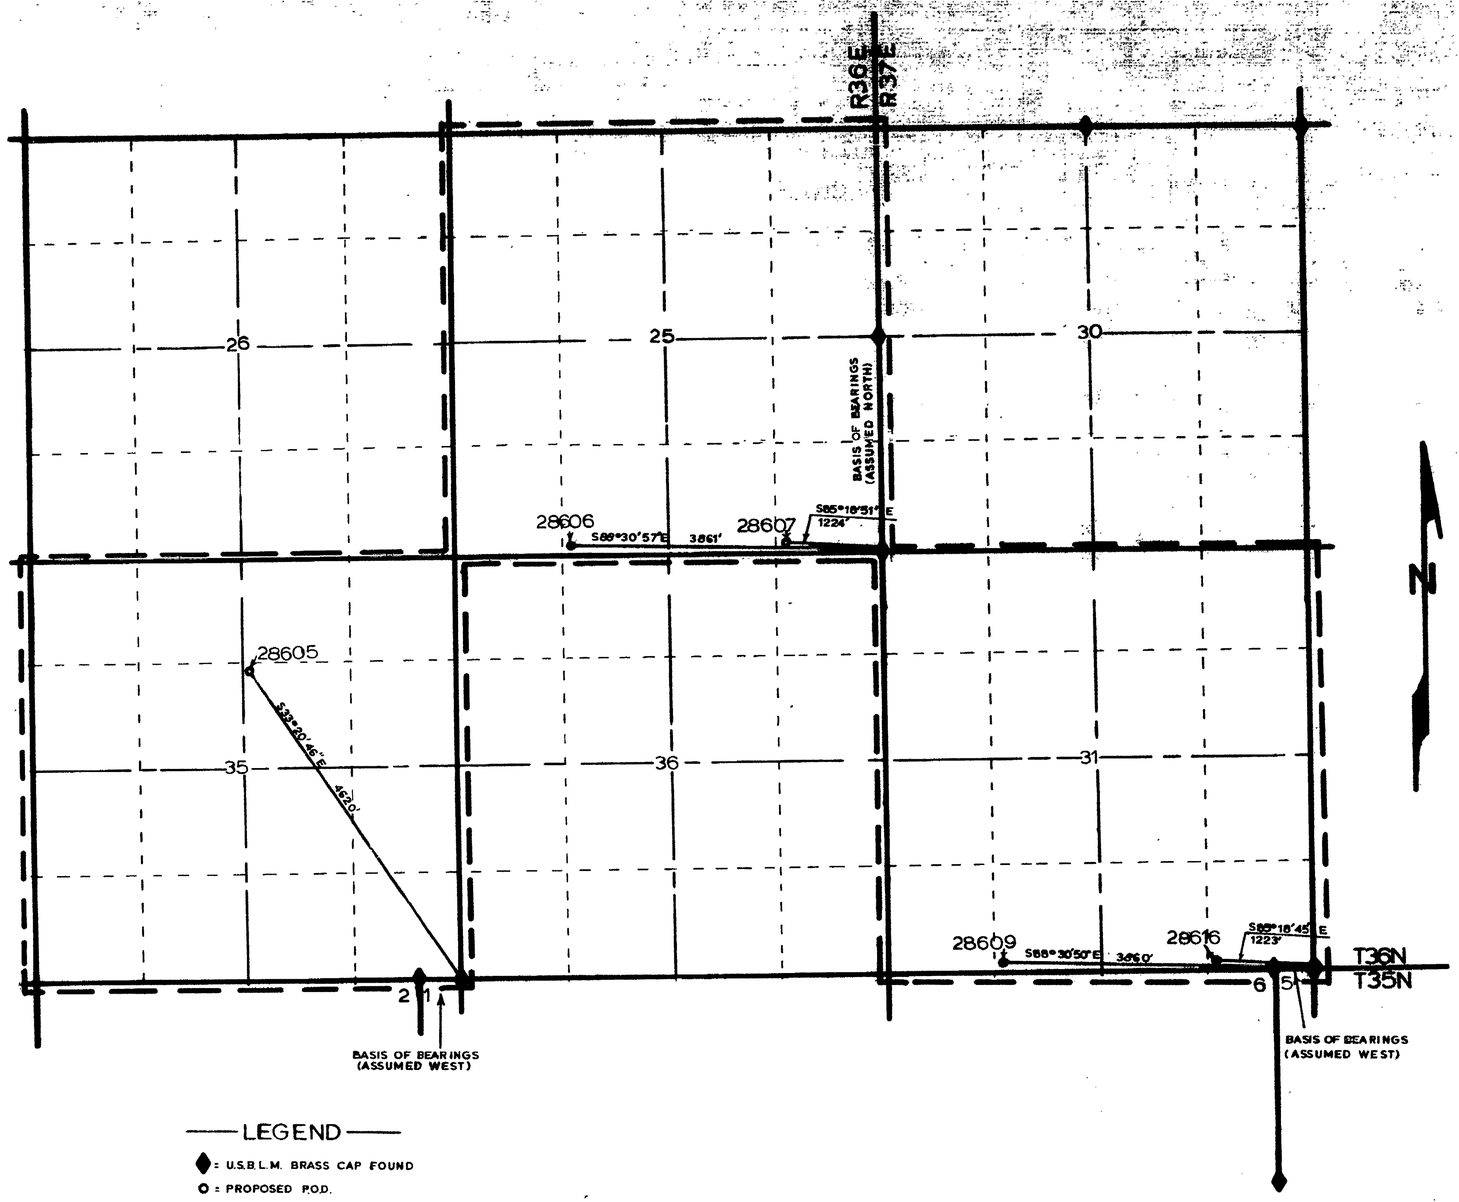

LEGEND

◆ = U.S.B.L.M. BRASS CAP FOUND

O = PROPOSED P.O.D.

CULTURAL MAP TABULATION

SECTION	SUBDIVISION	TWP.	RGE.	CULTIVATED ACREAGE	DESCRIPTION OF CULTURE	DATE OF FIRST CULTURE
	N. A.					

STATE OF NEVADA
COUNTY OF HUMBOLDT } S.S.

I C.H. KETCHAM, BEING FIRST DULY SWORN, DEPOSE AND SAY THAT THIS MAP, CONSISTING OF 2 SHEET, HAS BEEN CORRECTLY DRAWN TO THE DESIGNATED SCALE FROM FIELD NOTES OF A SURVEY MADE BY ME, ON THE 9th DAY OF September, 1974; THAT IT TRULY AND CORRECTLY REPRESENTS THE PROPOSED LOCATION AND EXTENT OF THE WORKS USED TO DIVERT WATER FROM Underground IN Humboldt COUNTY, BY Silver Dollar Farms FOR Irrigation PURPOSES UNDER APPLICATION NO.(S) 28605-28616 Incl. THAT THE POINT OF DIVERSION, THE LOCATION, SIZE OF DIVERTING CHANNEL, LOCATION AND DESCRIPTION OF ALL MEASURING DEVICES, THE LOCATION AND EXTENT OF LANDS OWNED OR CONTROLLED BY THE APPLICANT UPON WHICH WATER APPLIED FOR UNDER APPLICATION NO.(S) 28605, 28606, 28607, 28609-28616 Incl. IS USED, TOGETHER WITH THE AREA AND KIND OF CULTURE IN EACH 40-ACRE SUBDIVISION, AND THE LOCATION AND NAMES OF ALL OTHER WORKS OR STREAMS WHICH ARE CROSSED BY OR CONNECTED WITH SAID WORKS ARE FULLY AND CORRECTLY DESIGNATED THEREON.

C. H. Ketcham
STATE WATER-RIGHT SURVEYOR R.L.S. 3049

SUBSCRIBED AND SWORN TO BEFORE ME THIS 30th DAY OF September, 1974

Barbara A. Ketcham
NOTARY PUBLIC HUMBOLDT COUNTY, NEVADA

BARBARA A. KETCHAM
Notary Public — State of Nevada
Humboldt County
My Commission Expires Mar. 12, 1975

0 500 1000 2000 5000
SCALE — 1" = 1000'

SHEET # 1

MAP
TO ACCOMPANY APPLICATIONS TO APPROPRIATE WATER for IRRIGATION
#28605, 06, 07, 28609 - 28616 INCL.
By: SILVER DOLLAR FARMS
From: UNDERGROUND

9-30-74
C.H. "PETE" KETCHAM — REGISTERED LAND SURVEYOR
NO. 3049

FILED
OCT 9 1974
STATE ENGINEER'S OFFICE

28615 28616
28614 28613 28612 28611 28610 28609 28607 28606 28605
T36N R36E R37E MDBM

CULTURAL MAP TABULATION						
SEC-TION	SUBDIVISION	TWN.	RGE.	CULTI-TED ACREAGE	DESCRIPTION OF CULTURE	DATE OF FIRST CULTURE
	N. A.					

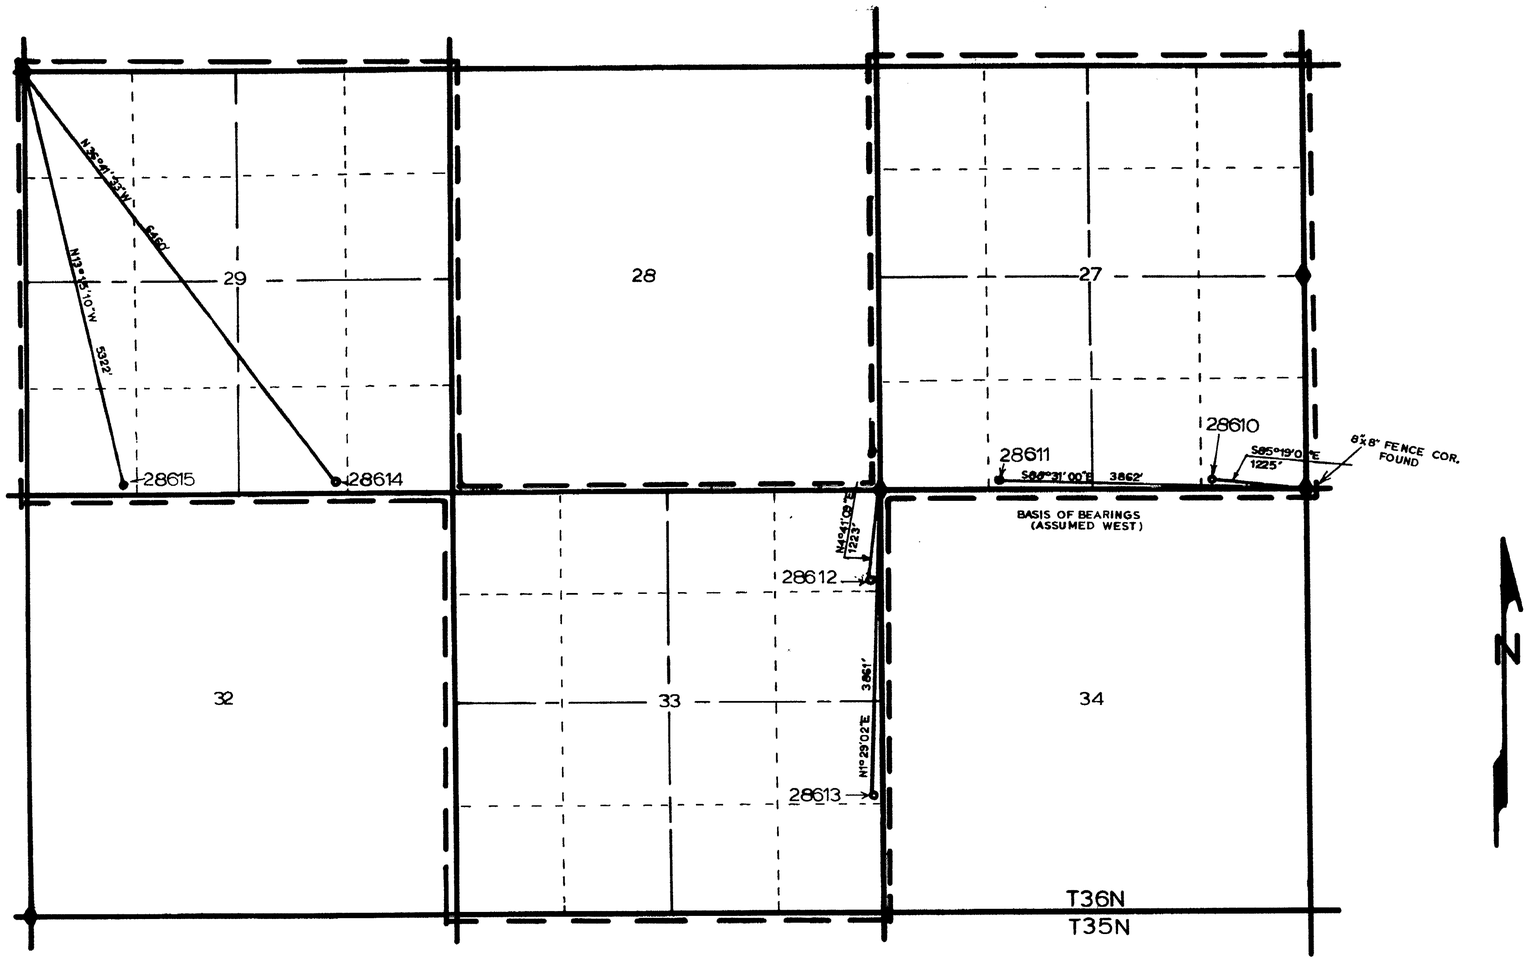

STATE OF NEVADA
COUNTY OF HUMBOLDT } S.S.

I C.H. KETCHAM, BEING FIRST DULY SWORN, DEPOSE AND SAY THAT THIS MAP, CONSISTING OF 2 SHEET, HAS BEEN CORRECTLY DRAWN TO THE DESIGNATED SCALE FROM FIELD NOTES OF A SURVEY MADE BY ME, ON THE 9th DAY OF September, 1974; THAT IT TRULY AND CORRECTLY REPRESENTS THE PROPOSED LOCATION AND EXTENT OF THE WORKS USED TO DIVERT WATER FROM Underground IN Humboldt COUNTY, BY Silver Dollar Farms FOR Irrigation PURPOSES UNDER APPLICATION NO.(S) 28605 28606 28607 28609 28610 thru 28616 THAT THE POINT OF DIVERSION, THE LOCATION, SIZE OF DIVERTING CHANNEL, LOCATION AND DESCRIPTION OF ALL MEASURING DEVICES, THE LOCATION AND EXTENT OF LANDS OWNED OR CONTROLLED BY THE APPLICANT UPON WHICH WATER APPLIED FOR UNDER APPLICATION NO.(S) 28605 28606 28607 28609 thru 28616 IS USED, TOGETHER WITH THE AREA AND KIND OF CULTURE IN EACH 40-ACRE SUBDIVISION, AND THE LOCATION AND NAMES OF ALL OTHER WORKS OR STREAMS WHICH ARE CROSSED BY OR CONNECTED WITH SAID WORKS ARE FULLY AND CORRECTLY DESIGNATED THEREON.

C. H. Ketcham
STATE WATER-RIGHT SURVEYOR R.L.S. 3049

SUBSCRIBED AND SWORN TO BEFORE ME THIS 30th DAY OF September, 1974.

Barbara A. Ketcham
NOTARY PUBLIC HUMBOLDT COUNTY, NEVADA

BARBARA A. KETCHAM
Notary Public — State of Nevada
Humboldt County
My Commission Expires Mar. 12, 1975

—LEGEND—
◆ = U.S.B.L.M. BRASS CAP FOUND
⊙ = PROPOSED P.O.D. WELL

0 500 1000' 2000' 3000'
SCALE — 1"=1000'

SHEET # 2
MAP
TO ACCOMPANY APPLICATION TO APPROPRIATE WATER for IRRIGATION
28605, 06, 07, 28609 - 28616 INCL.
By: SILVER DOLLAR FARMS
From: UNDERGROUND

9-30-74
C.H. "PETE" KETCHAM — REGISTERED LAND SURVEYORS
P.O. BOX 46 WINNEMUCCA, NEVADA

1974 OCT 9 AM 9 47
FILED
OCT 9 1974
STATE ENGINEER'S OFF

28615 28616
28614 28613 28612 28611 28610 28609 28607 28606 28605
T36N R37E M.D.B.M.