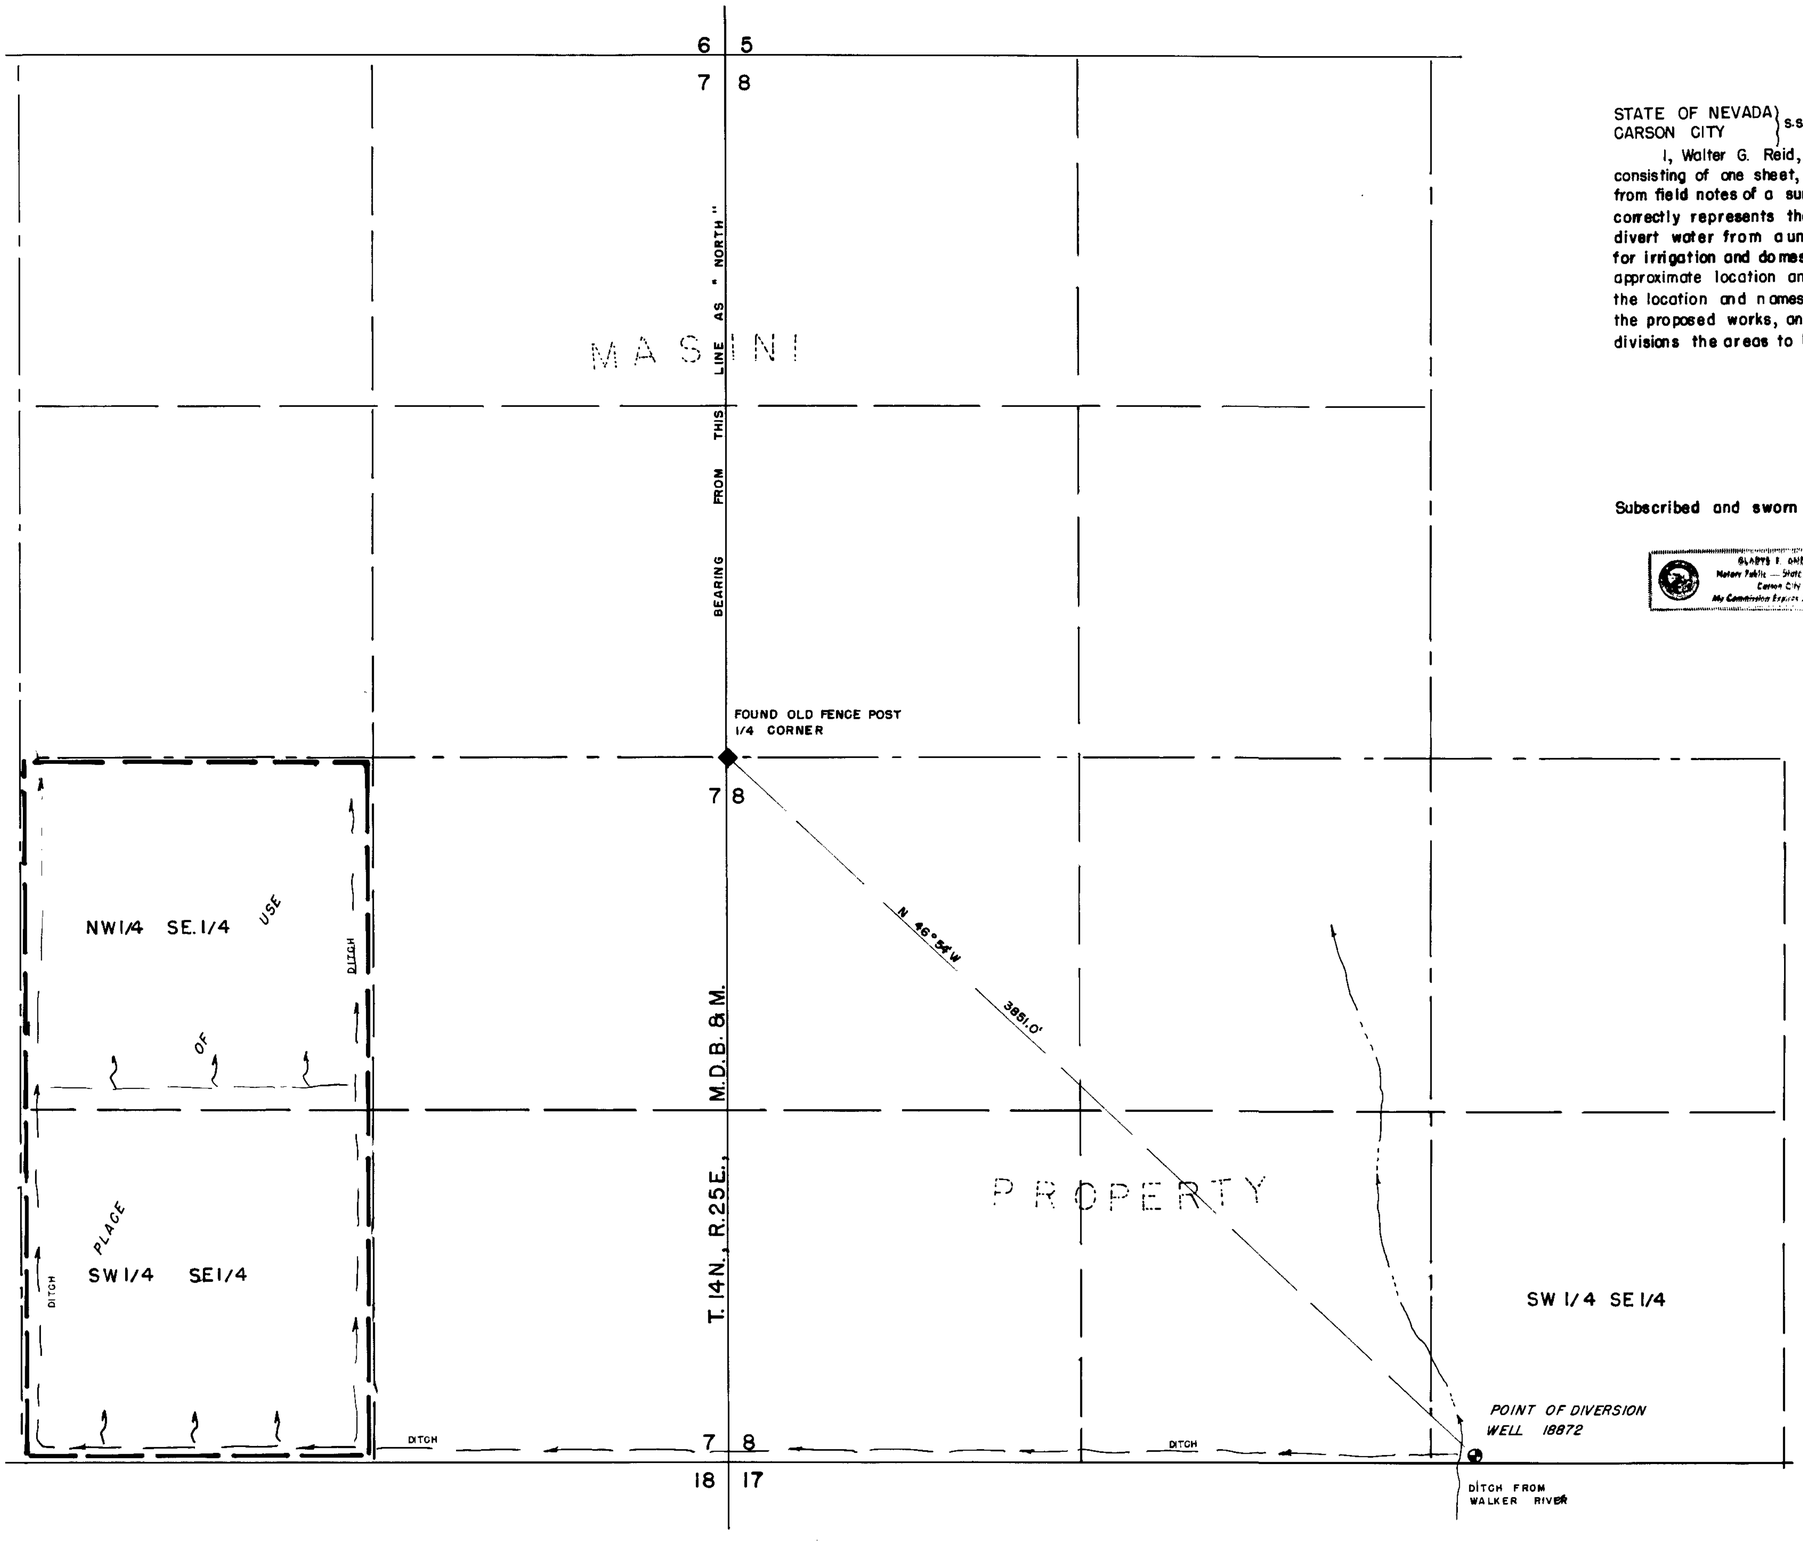

STATE OF NEVADA }
CARSON CITY } S.S.

I, Walter G. Reid, being first duly sworn, depose and say that this map, consisting of one sheet, has been correctly drawn to the designated scale from field notes of a survey made by me on August 12, 1974, that it truly and correctly represents the proposed location and extent of the works used to divert water from a underground source in Lyon County by Lawrence C. Masini & Alma Masini for irrigation and domestic purposes. That the proposed point of diversion, the approximate location and size of the diverting channel, all reservoirs or basins, the location and names of all other works which will cross or connect with the proposed works, and the boundary of all lands, showing by 40-acre subdivisions the areas to be irrigated, are fully and correctly designated thereon.

Walter G. Reid
State Water Right Surveyor

Subscribed and sworn to before me this 14th day of August, 1974.

Gladys E. Anderson

GLADYS E. ANDERSON
Notary Public — State of Nevada
Carson City
My Commission Expires July 2, 1977

SCALE 1" = 300'

0 100 200 300 600 900 1200 1800

MAP
TO ACCOMPANY APPLICATION
TO APPROPRIATE WATER FOR
IRRIGATION AND DOMESTIC BY
LAWRENCE C. MASINI & ALMA MASINI
FROM UNDERGROUND SOURCE

FILED
OCT 4 1974
STATE ENGINEER'S OFFICE