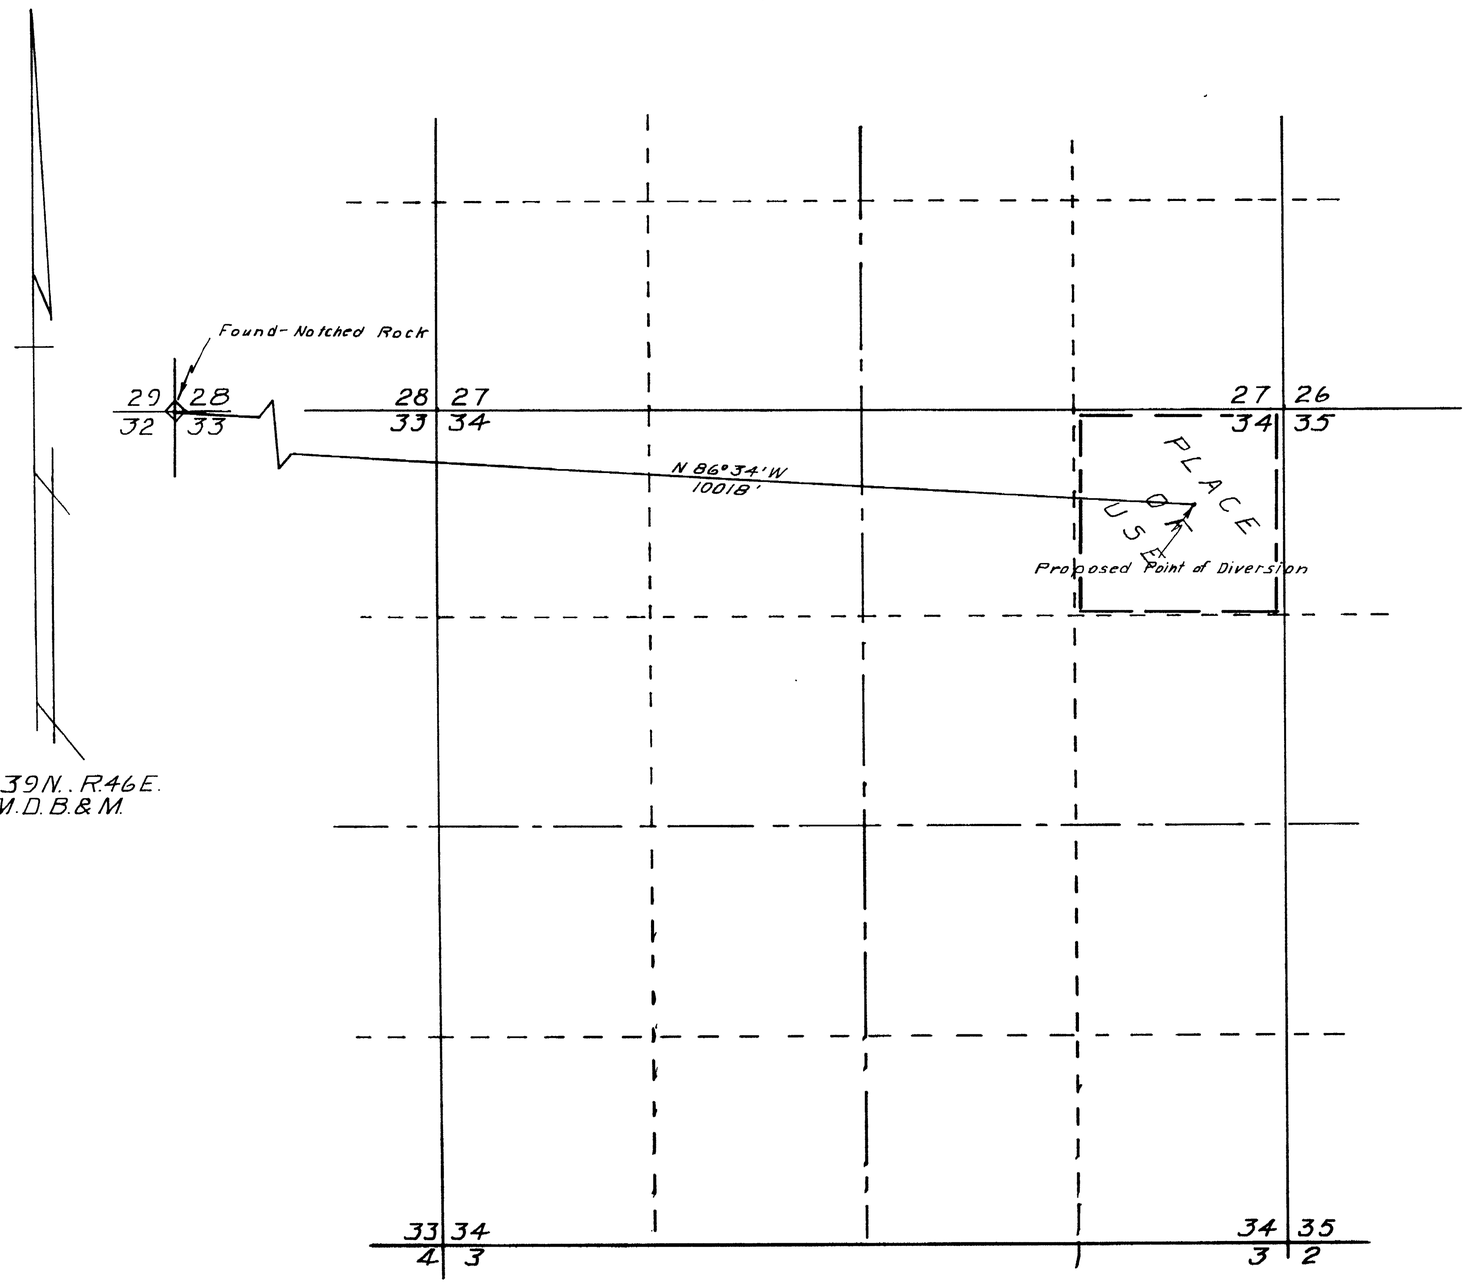

Basis of Bearings: William Neilson Survey of 1908

STATE OF NEVADA
COUNTY OF HUMBOLT] SS

I, J. R. Caldwell, being first duly sworn, depose and say that this map, consisting of ____ sheets, has been correctly drawn to the designated scale from field notes of a survey made by me, (or under my supervision and direction), on the 14th day of August 1974, that it truly and correctly represents the proposed location and extent of the works used to divert water from underground in Elko County, by A. L. Wilkerson and Irwin Sweeney for Milling & Domestic.

That the proposed point of diversion, the location and size of the diverting channel, all reservoirs and basins, location and description of all measuring devices, and the boundary of all lands ____

and the location and names of all other works or streams which are crossed by or connected with said works are fully and correctly designated thereon.

J. R. Caldwell
State Water Right Surveyor No. 276

REGISTERED LAND SURVEYOR STATE OF NEVADA J. R. CALDWELL No. 626

Subscribed and sworn to before me this 15th day of August 1974

Wesley A. Ant Recorder
By Kate Michaelson Deputy

Scale 1" = 500'

500 0 500 1000 1500 2000

FILED
AUG 19 1974
STATE ENGINEER'S OFFICE

OFFICE
STATE ENGINEER
1974 AUG 19 PM 2 16

J. R. Caldwell		
Winnemucca, Nevada		
Job No. ____	By	Date
Survey		
Calculations		
Drawing		
Checked		
Corrections		

MAP TO ACCOMPANY
APPLICATION TO APPROPRIATE WATER

FOR MILLING & DOMESTIC
BY A.L. WILKERSON & IRWIN SWEENEY
FROM UNDERGROUND
IN ELKO COUNTY, NEVADA

28621