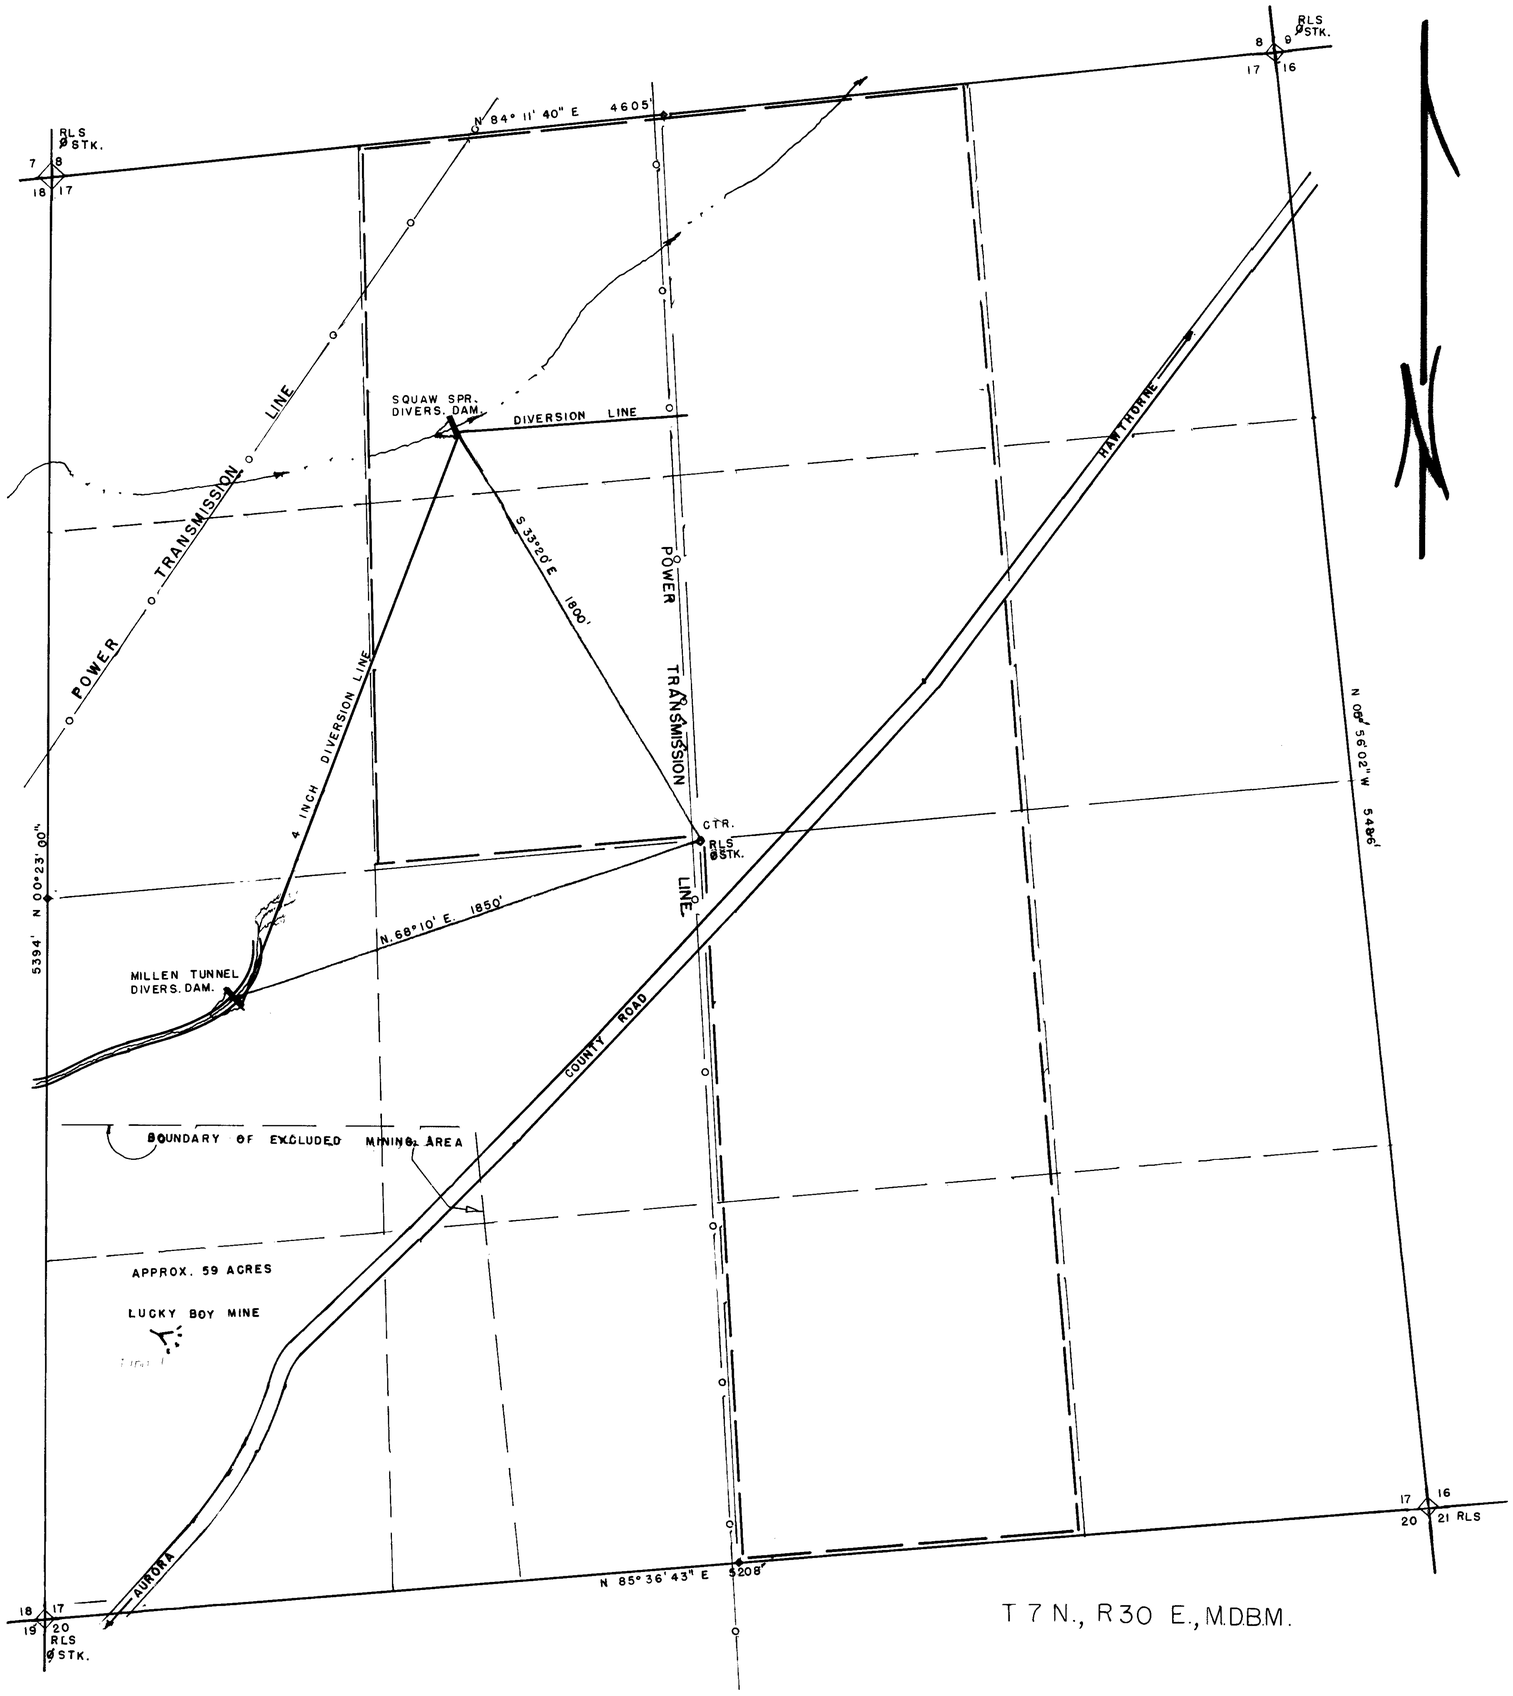

CULTURE MAP TABULATION

SEC.	SUBDIVISION	TWN	RANGE	CULT. ACR'G.	CULTURE	DATE FIRST CULT.
17	E1/2 N W 1/4	7 N.	30 E.	80	FORAGE	
	W 1/2 NE1/4			80		
	W1/2 SE1/4			80		

STATE OF NEVADA

COUNTY OF MINERAL

I, WADE M. DALE, BEING FIRST DULY SWORN, DEPOSE AND SAY THAT THIS MAP, CONSISTING OF ONE SHEET, HAS BEEN CORRECTLY DRAWN TO THE DESIGNATED SCALE FROM THE FIELD NOTES AND MAPS MADE BY A REGISTERED LAND SURVEYOR AND MYSELF BETWEEN THE 15TH DAY OF NOVEMBER AND THE 1 ST OF DECEMBER, 1973; THAT IT TRULY AND CORRECTLY REPRESENTS THE PROPOSED LOCATION AND EXTENT OF THE WORKS USED TO DIVERT THE WATER FROM SQUAW SPRING RUN-OFF IN MINERAL COUNTY, BY ELLEN BLAIR, APPLIC. SER. NO. 28303, AND DIVERSION OF THE WATER FROM THE MILLEN TUNNEL RUN-OFF, APPLIC. SER. NO. 28302 FOR IRRIGATION PURPOSES. THAT THE PROPOSED POINT OF DIVERSION, THE APPROXIMATE LOCATION AND SIZE OF THE DIVERTING CHANNEL, ALL RESERVOIRS AND BASINS, THE LOCATION AND NAMES OF ALL OTHER WORKS THAT WILL CROSS OR CONNECT WITH THE PROPOSED WORKS, AND THE BOUNDARY OF ALL LANDS, SHOWING BY 40-ACRE SUBDIVISIONS THE AREAS TO BE IRRIGATED, ARE FULLY AND CORRECTLY DESIGNATED THEREON.

Wade M. Dale

(STATE WATER RIGHT SURVEYOR.)

SUBSCRIBED AND SWORN TO BEFORE ME THIS 5th DAY OF AUGUST, 1974.

NOTARY PUBLIC IN AND FOR LASSEN CO., CA.

Patricia D. Carman

OFFICIAL SEAL
PATRICIA D. CARMAN
NOTARY PUBLIC - CALIFORNIA
LASSEN COUNTY
My comm. expires [illegible] 4, 1978

SCALE:- 1" = 300 FEET

500 1000

36144
36116

FILED
AUG 2 [illegible]
STATE [illegible]

WATER APPLICATION MAP FOR ELLEN BLAIR IRRIGATION PROJECT

APPLIC. SER. NUMBERS:- 28302, 28303

54502 36144 36116 28270 28639 28303 ← File Under