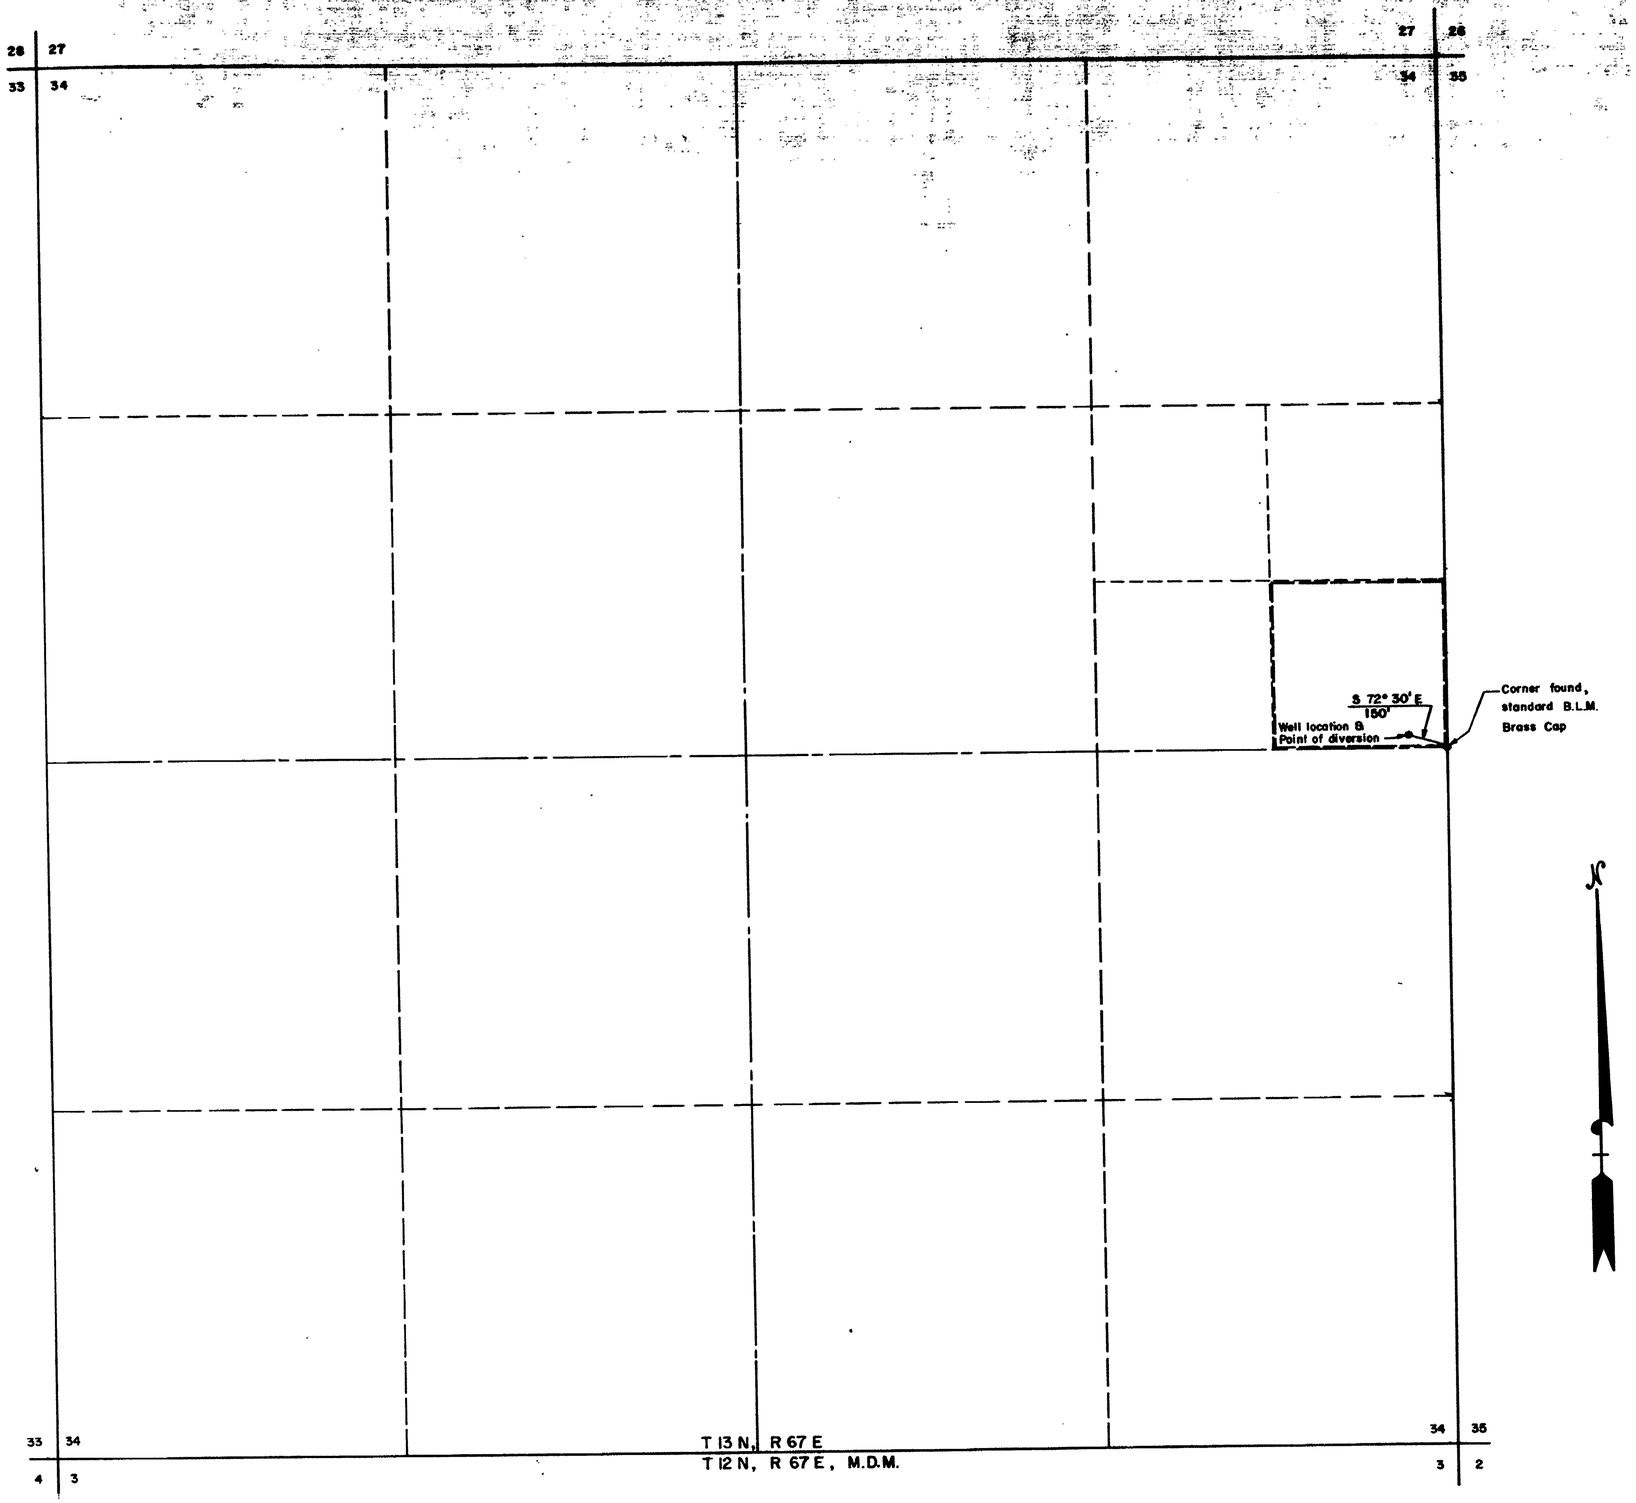

STATE OF NEVADA }
County of White Pine } SS.

I, Kenneth L. Haskew, being first duly sworn, depose and say that this map, consisting of one sheet, has been correctly drawn to the designated scale from from field notes of a survey made by me, on the fifth (5th) day of September, 1974; that it truly and correctly represents the proposed location and extent of the works used to divert water from underground sources in White Pine County, by Richard M. Swallow for irrigation and domestic purposes. That the proposed point of diversion, the approximate location and size of the diverting channel, all reservoirs or basins, the location and names of all other works which will cross or connect with the proposed works, and the boundary of all lands, showing by 40-acre subdivisions the areas proposed to be irrigated, are fully and correctly designated thereon.

Kenneth L. Haskew
Kenneth L. Haskew, State Water Right Surveyor, No. 444

Subscribed and sworn to before me this 6 day of September, 1974.
Notary Public in and for White Pine County, Nevada.

Sharon Louise Toles
Notary Public

SHARON L. TOLES
Notary Public - State of Nevada
White Pine County
Commission expires Nov. 16, 1976

0 300 600 900 1200
Scale 1" = 300'

MAP TO ACCOMPANY APPLICATION TO
APPROPRIATE WATER FOR
IRRIGATION AND DOMESTIC USE
BY RICHARD M. SWALLOW
FROM UNDERGROUND SOURCES

L & M ENGINEERING 614 High St. Ely, Nevada 89301

DATE	DESCRIPTION

FIELD	CHECK
DETAIL	APPROVED
DESIGN	FILE No.
TRACING -	DWG. No.

OFFICE
STATE ENGINEER
1974 SEP 9 AM 10 29
FILED
SEP 9 1974
STATE ENGINEER'S OFFICE

28653