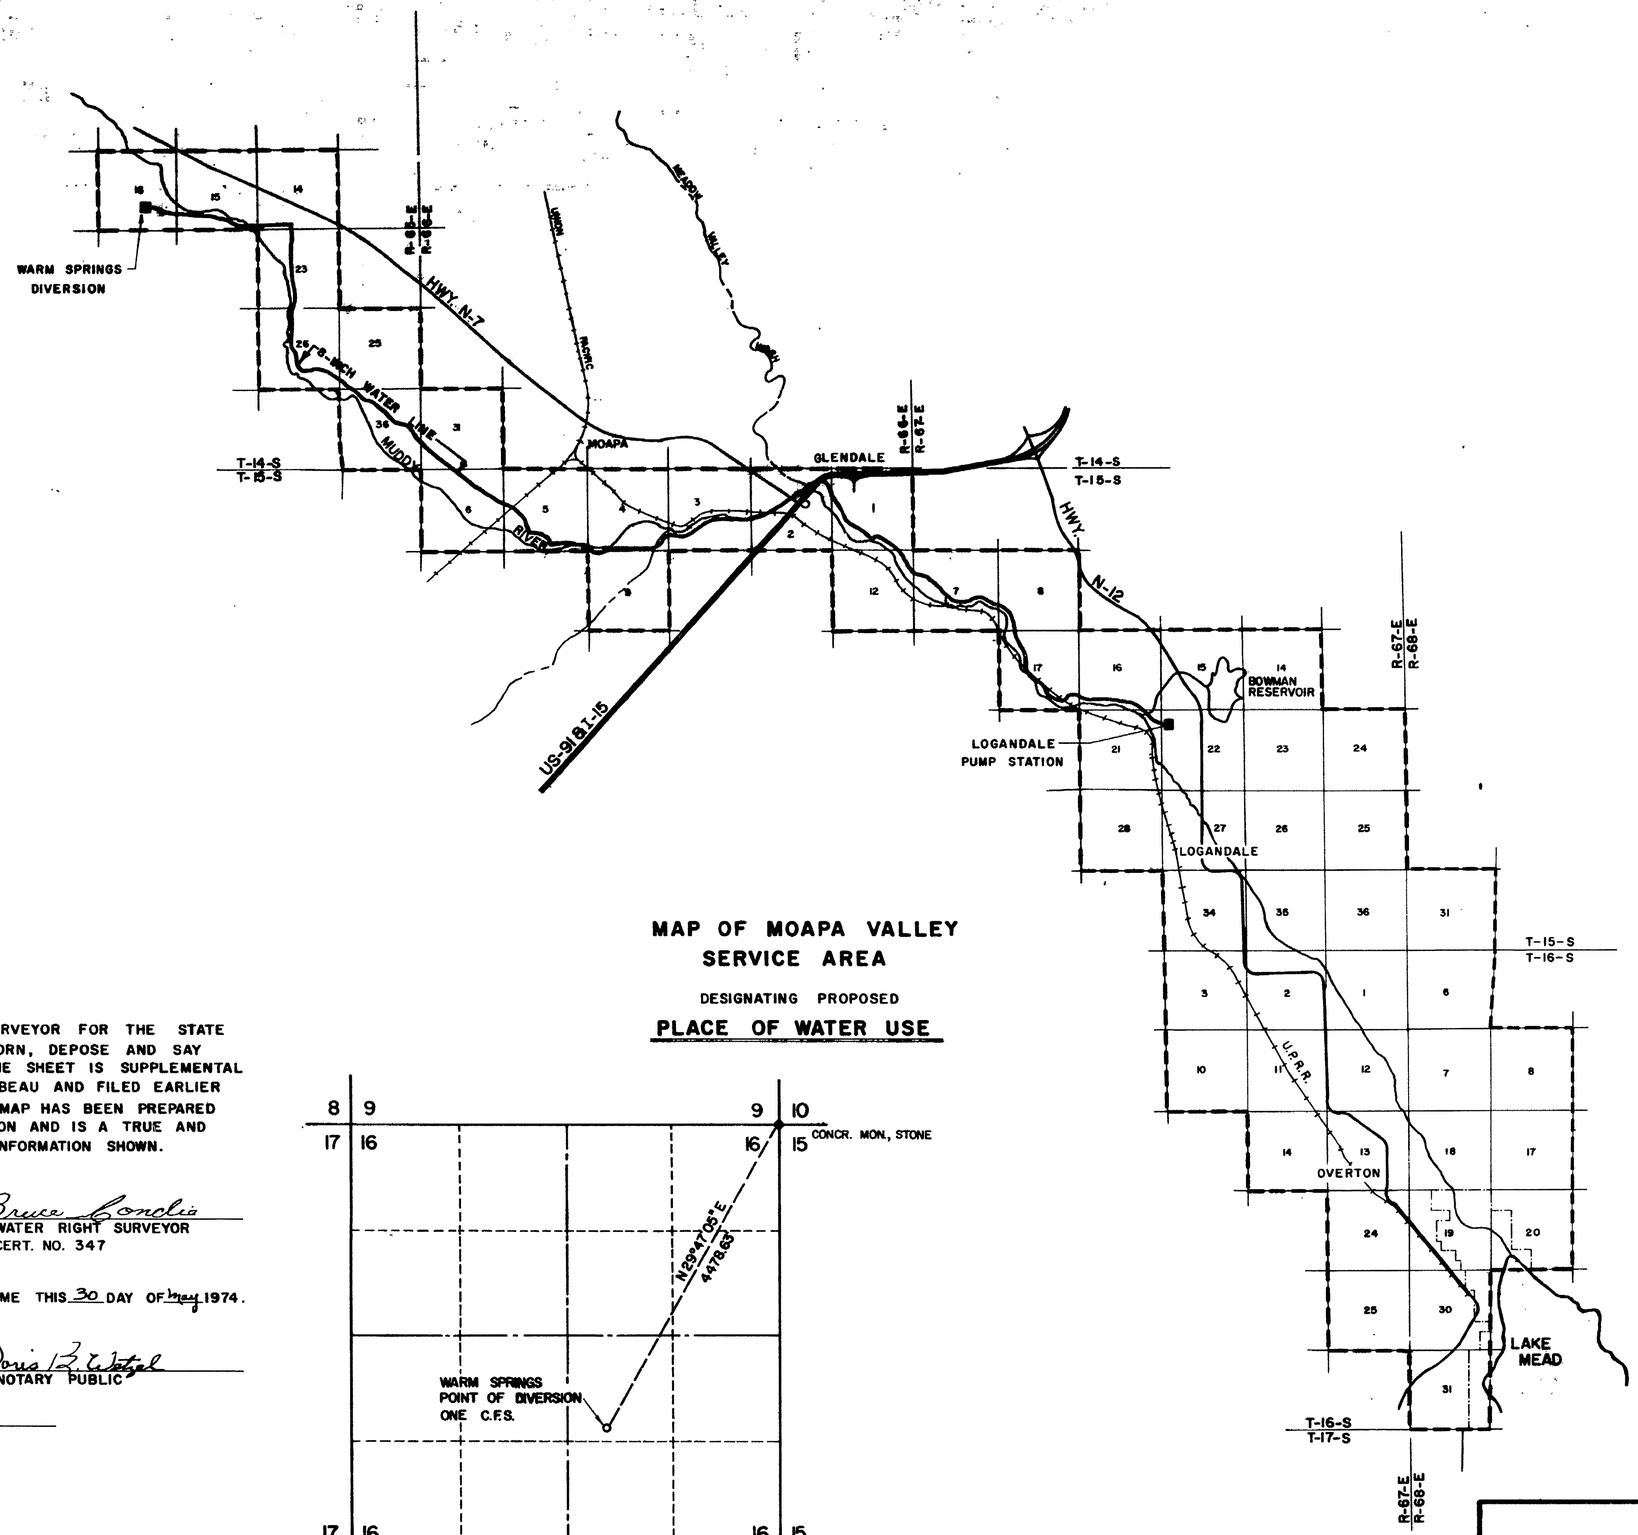

WATER USE BOUNDARY ----
M. D. B. & M.

SCALE: 1" = 1 MILE

STATE OF UTAH
COUNTY OF UTAH } SS

I, BRUCE CONDIE, WATER RIGHT SURVEYOR FOR THE STATE OF NEVADA, BEING FIRST DULY SWORN, DEPOSE AND SAY THAT THIS MAP CONSISTING OF ONE SHEET IS SUPPLEMENTAL TO DRAWINGS PREPARED BY L.M. BOBEAU AND FILED EARLIER FOR THIS PROJECT, AND THAT THIS MAP HAS BEEN PREPARED UNDER MY SUPERVISION AND DIRECTION AND IS A TRUE AND CORRECT REPRESENTATION OF THE INFORMATION SHOWN.

Bruce Condie
WATER RIGHT SURVEYOR
CERT. NO. 347

SUBSCRIBED AND SWORN TO BEFORE ME THIS 30 DAY OF May 1974.

Doris B. Wetzel
NOTARY PUBLIC

MY COMMISSION EXPIRES 10/12/76

MAP OF MOAPA VALLEY SERVICE AREA

DESIGNATING PROPOSED

PLACE OF WATER USE

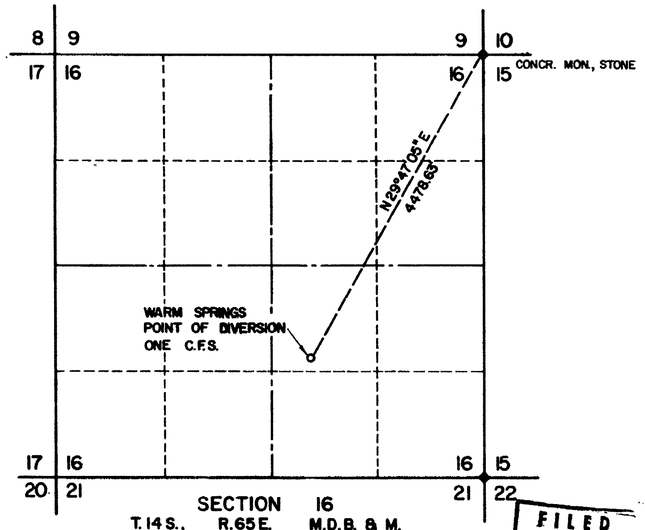

SECTION 16
T. 14 S., R. 65 E. M.D.B. & M.
CLARK COUNTY, NEVADA

POINT OF DIVERSION
PER PERMIT 22739
SCALE 1" = 1000'
BEARING IS SOLAR ASTRONOMIC

1974 -- 6 PM 2 22

OFFICE
STATE ENGINEER

1974 JUN 10 PM 2 31

FILED
NOV 21 1974
STATE ENGINEER'S OFFICE

COON, KING & KNOWLTON
CONSULTING ENGINEERS AND LAND SURVEYORS
1055 EAST 3900 SOUTH · SALT LAKE CITY, UTAH 84117 · 262-2951

28659

MAP
TO ACCOMPANY APPLICATION TO CHANGE PLACE OF USE
OF CULINARY, DOMESTIC & MUNICIPAL WATER
FROM WARM SPRINGS
APPLICATION 28659
BY: **MOAPA VALLEY WATER CO.**
OVERTON WATER DISTRICT
AND **MUDDY VALLEY IRRIGATION CO.**

28659