State of Nevada
County of Elko ss

I, Mark Chilton, being first duly sworn, depose and say that this map, consisting of one sheet, has been correctly drawn to the designated scale from field notes of a survey made under my supervision and direction, on the 6th day of Nov. , 1974, that it truly and correctly represents the proposed location and extent of the works used to divert water from an UNDERGROUND SOURCE in ELKO COUNTY by THE PETAN COMPANY, for IRRIGATION purposes, that the proposed point of diversion, the approximate location and size of the diverting channel, all reservoirs or basins, the location and names of all other works which will cross or connect with the proposed works, and the boundary of all lands, showing by 40-acre subdivisions the areas proposed to be irrigated, are fully and correctly designated thereon.

REGISTERED PROFESSIONAL ENGINEER STATE OF NEVADA
MARK CHILTON
LAND SURVEYOR
CIVIL
No. 1434

Mark Chilton
State Water Rights Surveyor No. 278

Subscribed and sworn to before me this 26th day of Nov., 1974, Notary Public in and for Elko County, Nevada.

Leora Bernadot

LEORA BERNADOT
Notary Public - State of Nevada
Elko County, Nevada
Commission expires May 2, 1978

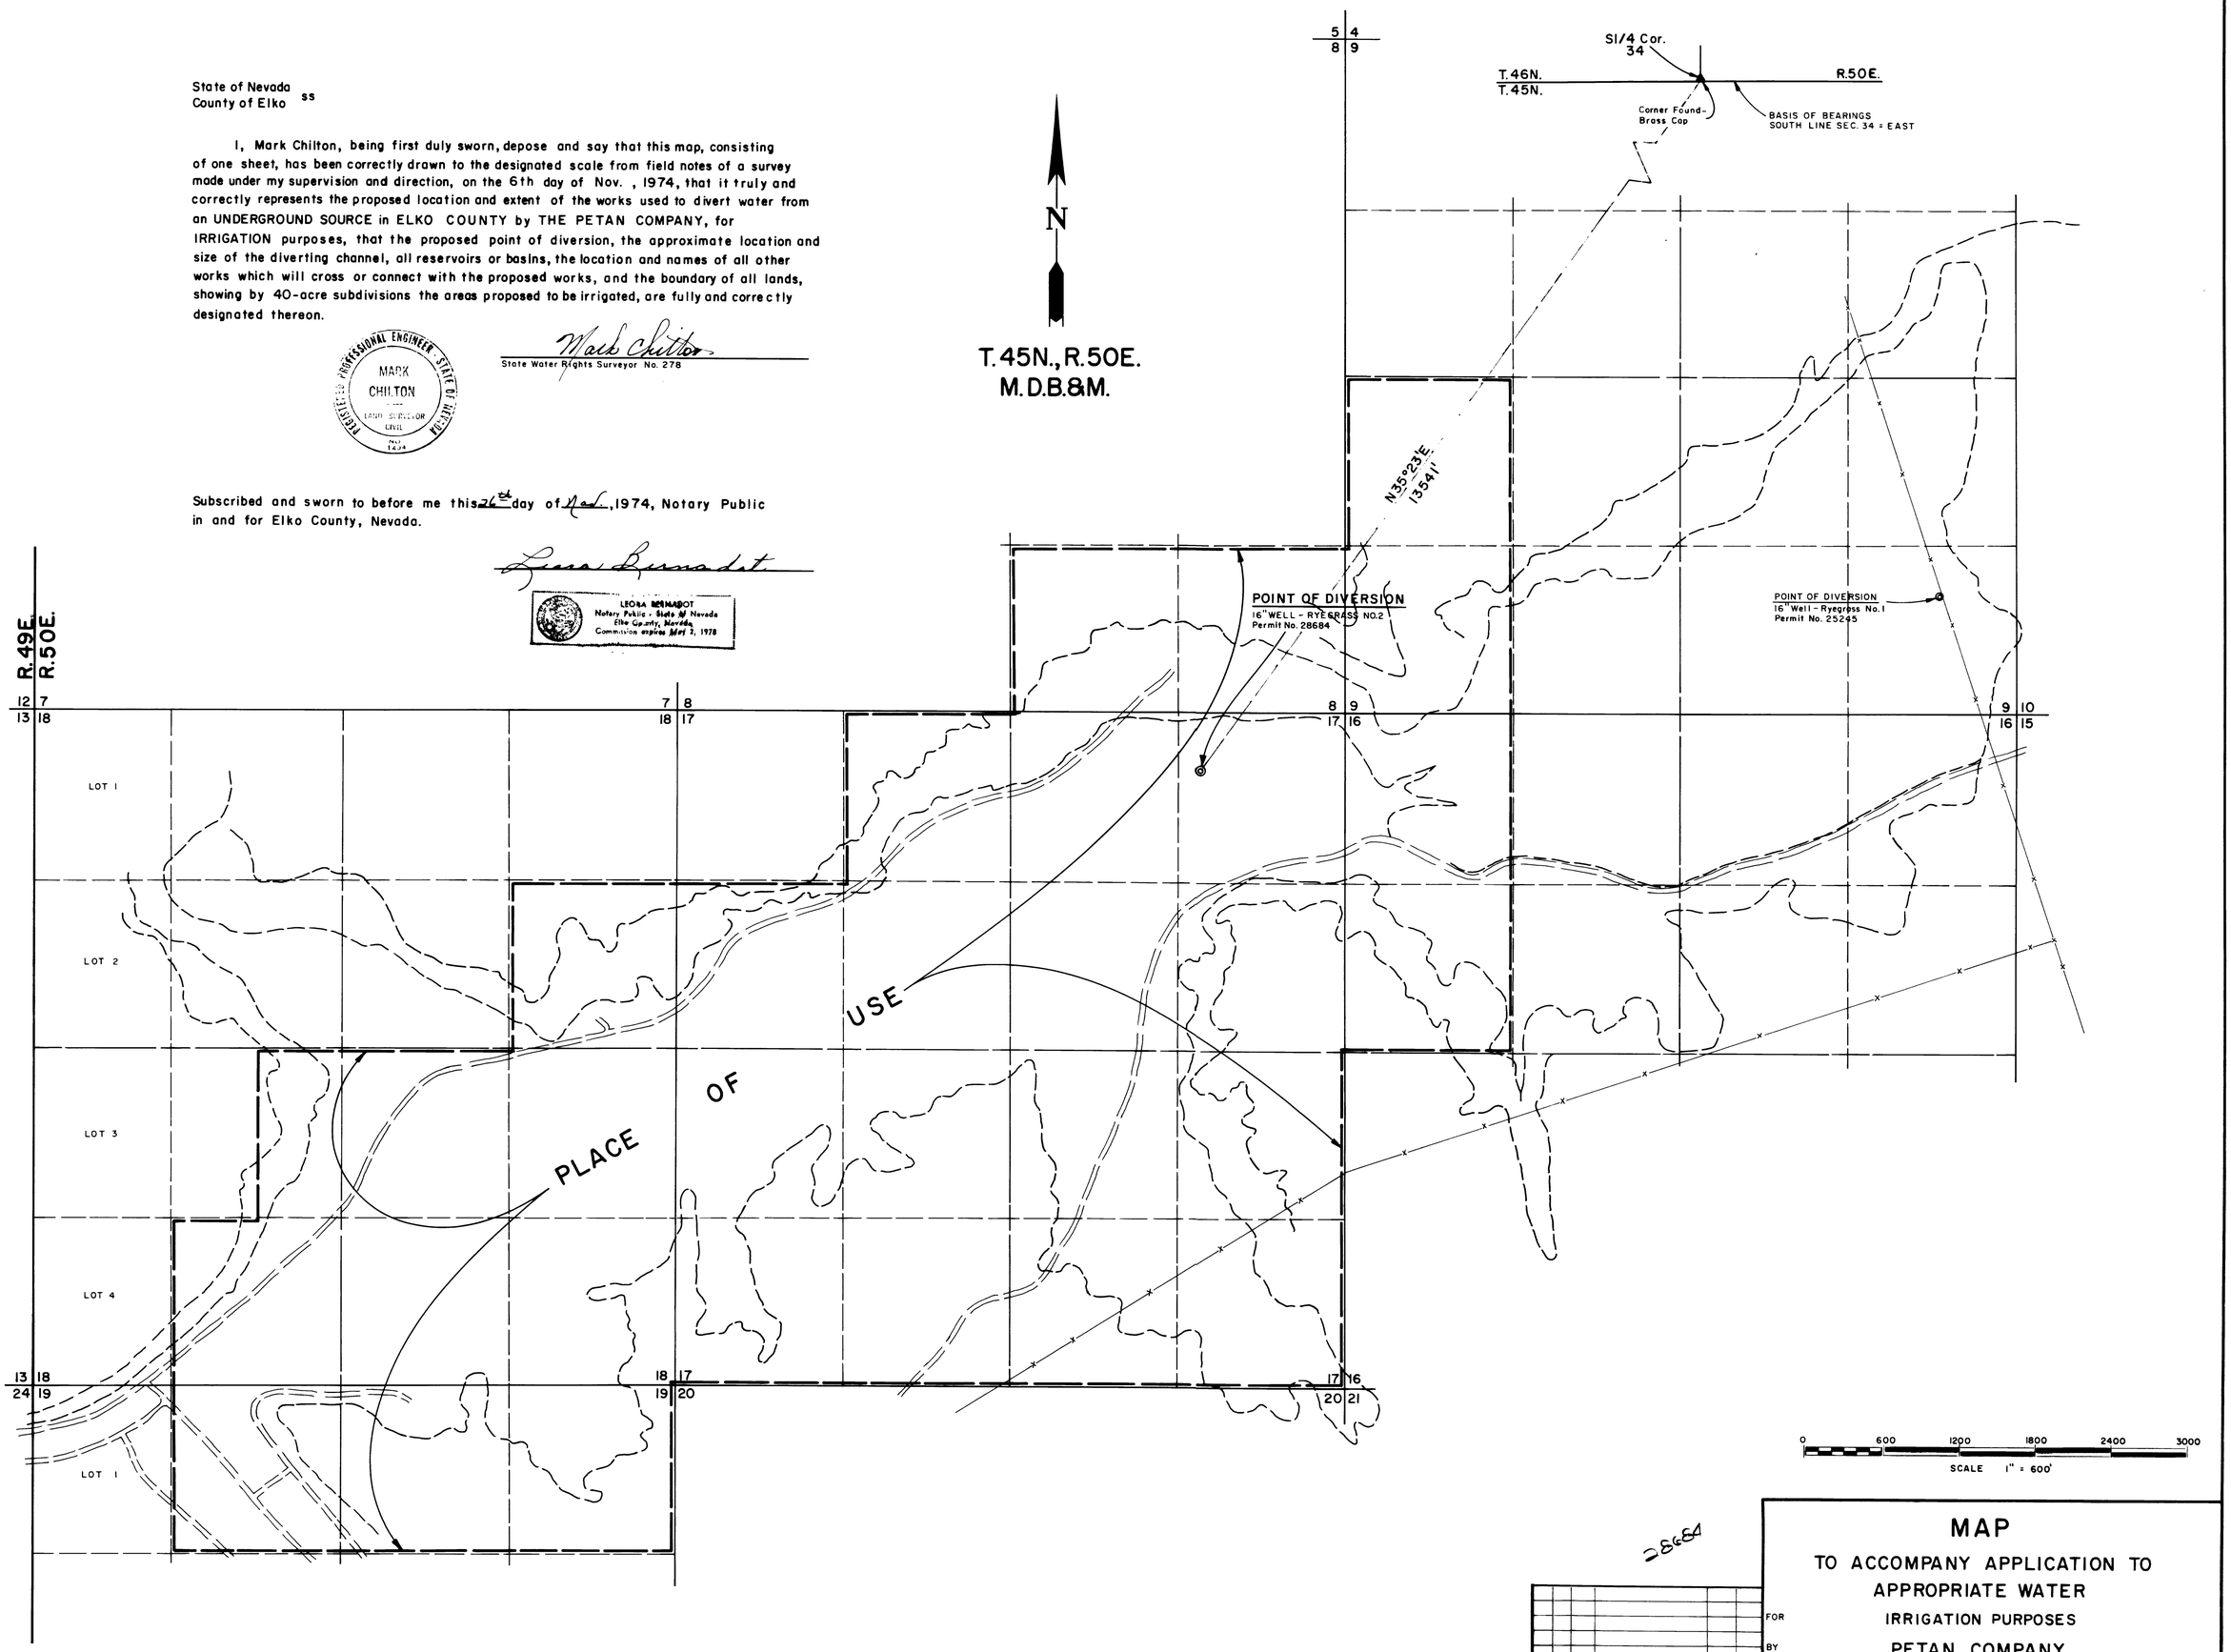

28684

60621 CERTIFICATE NO 16035 ISSUED 03-14-02

FILED
DEC 2 1974
STATE ENGINEER'S OFFICE

SYM.	BY	DATE	DESCRIPTION	CHK'D	APP'D
			REVISIONS		

DRAWN BY MW
JOB NO. 247-014
APPROVED BY
DATE 9/74 - 11/74

MAP

TO ACCOMPANY APPLICATION TO APPROPRIATE WATER

FOR IRRIGATION PURPOSES

BY PETAN COMPANY

FROM AN UNDERGROUND SOURCE

CHILTON ENGINEERING
431 COURT STREET [redacted]

W74037 0

60622 60621