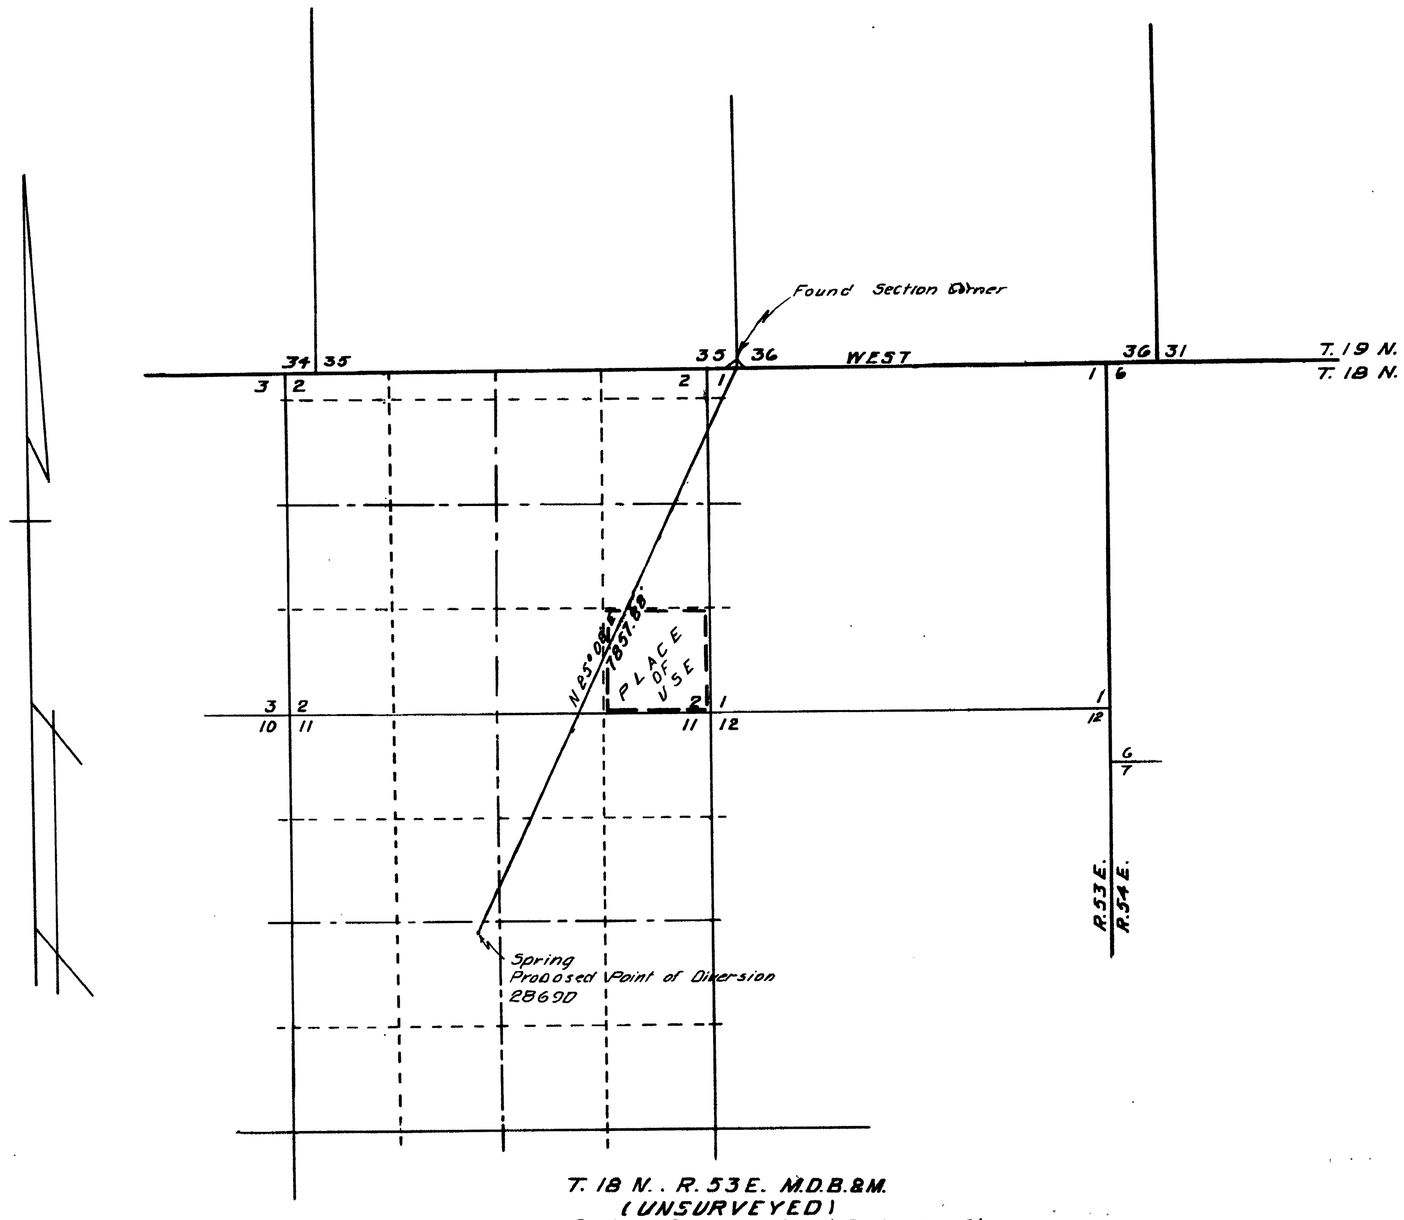

T. 18 N. . R. 53 E. M.D.B.&M.
(UNSURVEYED)
Basis of Bearings B.L.M. Protraction Diagram

STATE OF NEVADA
COUNTY OF HUMBOLT] SS

I, J. R. Caldwell, being first duly sworn, depose and say that this map, consisting of ____ sheets, has been correctly drawn to the designated scale from field notes of a survey made by me, (or under my supervision and direction), ON THE 16th DAY OF SEPTEMBER 1974, that it truly and correctly represents the proposed location and extent of the works used to divert water from UNNAMED SPRING in EUREKA County, by IDAHO MINING CORPORATION for MINING MILLING & DOMESTIC.

That the proposed point of diversion, the location and size of the diverting channel, all reservoirs and basins, location and description of all measuring devices, and the boundary of all lands ____

and the location and names of all other works or streams which are crossed by or connected with said works are fully and correctly designated thereon.

J R Caldwell
State Water Right Surveyor No. 276

Subscribed and sworn to before me this 2nd day of December 1974
Deputy Clerk
Humboldt County Treasurer

Scale 1" = 1000'

1000 0 1000 2000 3000 4000

28690

OFFICE STATE ENGINEER
1974 DEC 5 AM 11 20

CERTIFICATE NO. 10084 ISSUED 7/14/82

FILED
DEC 5 1974
STATE ENGINEER'S OFFICE

J. R. Caldwell		
Winnemucca, Nevada		
Job No. ____	By	Date
Survey	[illegible]	9/16/74
Calculations		
Drawing	J.R.C.	12/2/72
Checked		
Corrections		

MAP TO ACCOMPANY

APPLICATION TO APPROPRIATE WATER

FOR MINING MILLING & DOMESTIC
BY IDAHO MINING CORPORATION
FROM UNDERGROUND
IN EUREKA COUNTY, NEVADA

28690