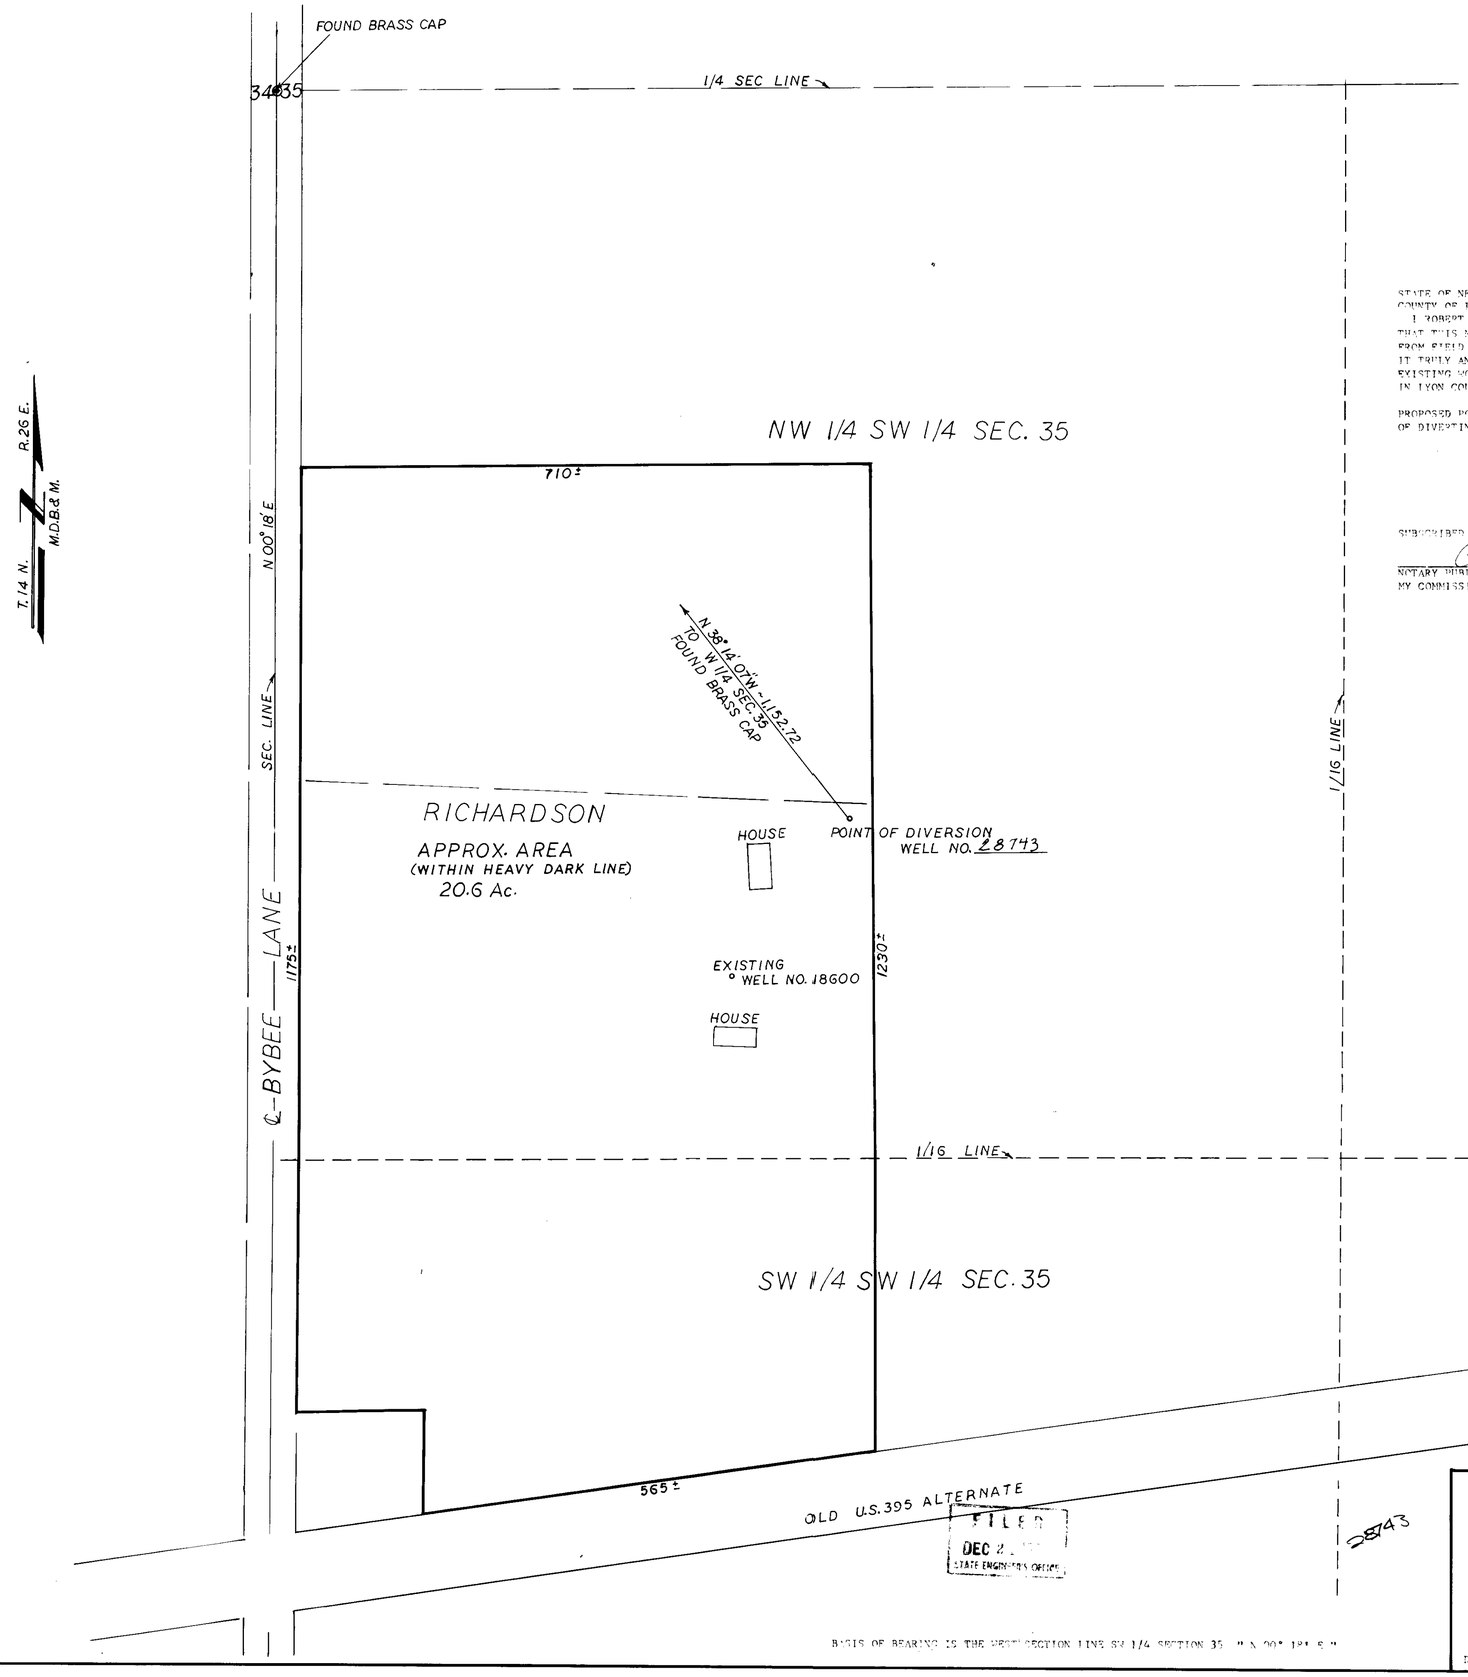

STATE OF NEVADA
COUNTY OF LYON

I ROBERT O. DONNER, BEING FIRST DULY SWORN, DEPOSE AND SAY THAT THIS MAP, CONSISTING OF ONE SHEET HAS BEEN CORRECTLY DRAWN FROM FIELD NOTES OF A SURVEY MADE BY ME IN OCTOBER 1974, THAT IT TRULY AND CORRECTLY REPRESENTS THE LOCATION AND EXTENT OF THE EXISTING WORKS USED TO DIVERT WATER FROM A WELL NO. 28743 IN LYON COUNTY, NEVADA, BY GARY WILLIAM RICHARDSON.

FOR IRRIGATION & STOCKWATERING PURPOSES. THAT THE PROPOSED POINT OF DIVERSION, THE APPROXIMATE LOCATION AND SIZE OF DIVERTING WORKS ARE FULLY AND CORRECTLY SHOWN HEREON.

Robert O. Donner
STATE WATER RIGHT SURVEYOR NO. 393

SUBSCRIBED AND SWORN TO BEFORE ME THIS 6th DAY OF NOVEMBER 1974

Carlene O. Farris
NOTARY PUBLIC IN AND FOR DOUGLAS COUNTY, NEVADA
MY COMMISSION EXPIRES 4-3-78

CARLENE O. FARRIS

CERTIFICATE NO. 9532 ISSUED 2/20/81

FILED
DEC 2
STATE ENGINEER'S OFFICE

MAP
TO ACCOMPANY APPLICATION TO APPROPRIATE WATER FOR
IRRIGATION AND STOCKWATERING PURPOSES FROM WELL
NUMBER 28743
BY GARY WILLIAM RICHARDSON
SCALE 1" = 100'
DONNER ENGINEERING GARDNERVILLE, NEVADA

BASIS OF BEARING IS THE WEST SECTION LINE SW 1/4 SECTION 35 " N 00° 18' E "

28743