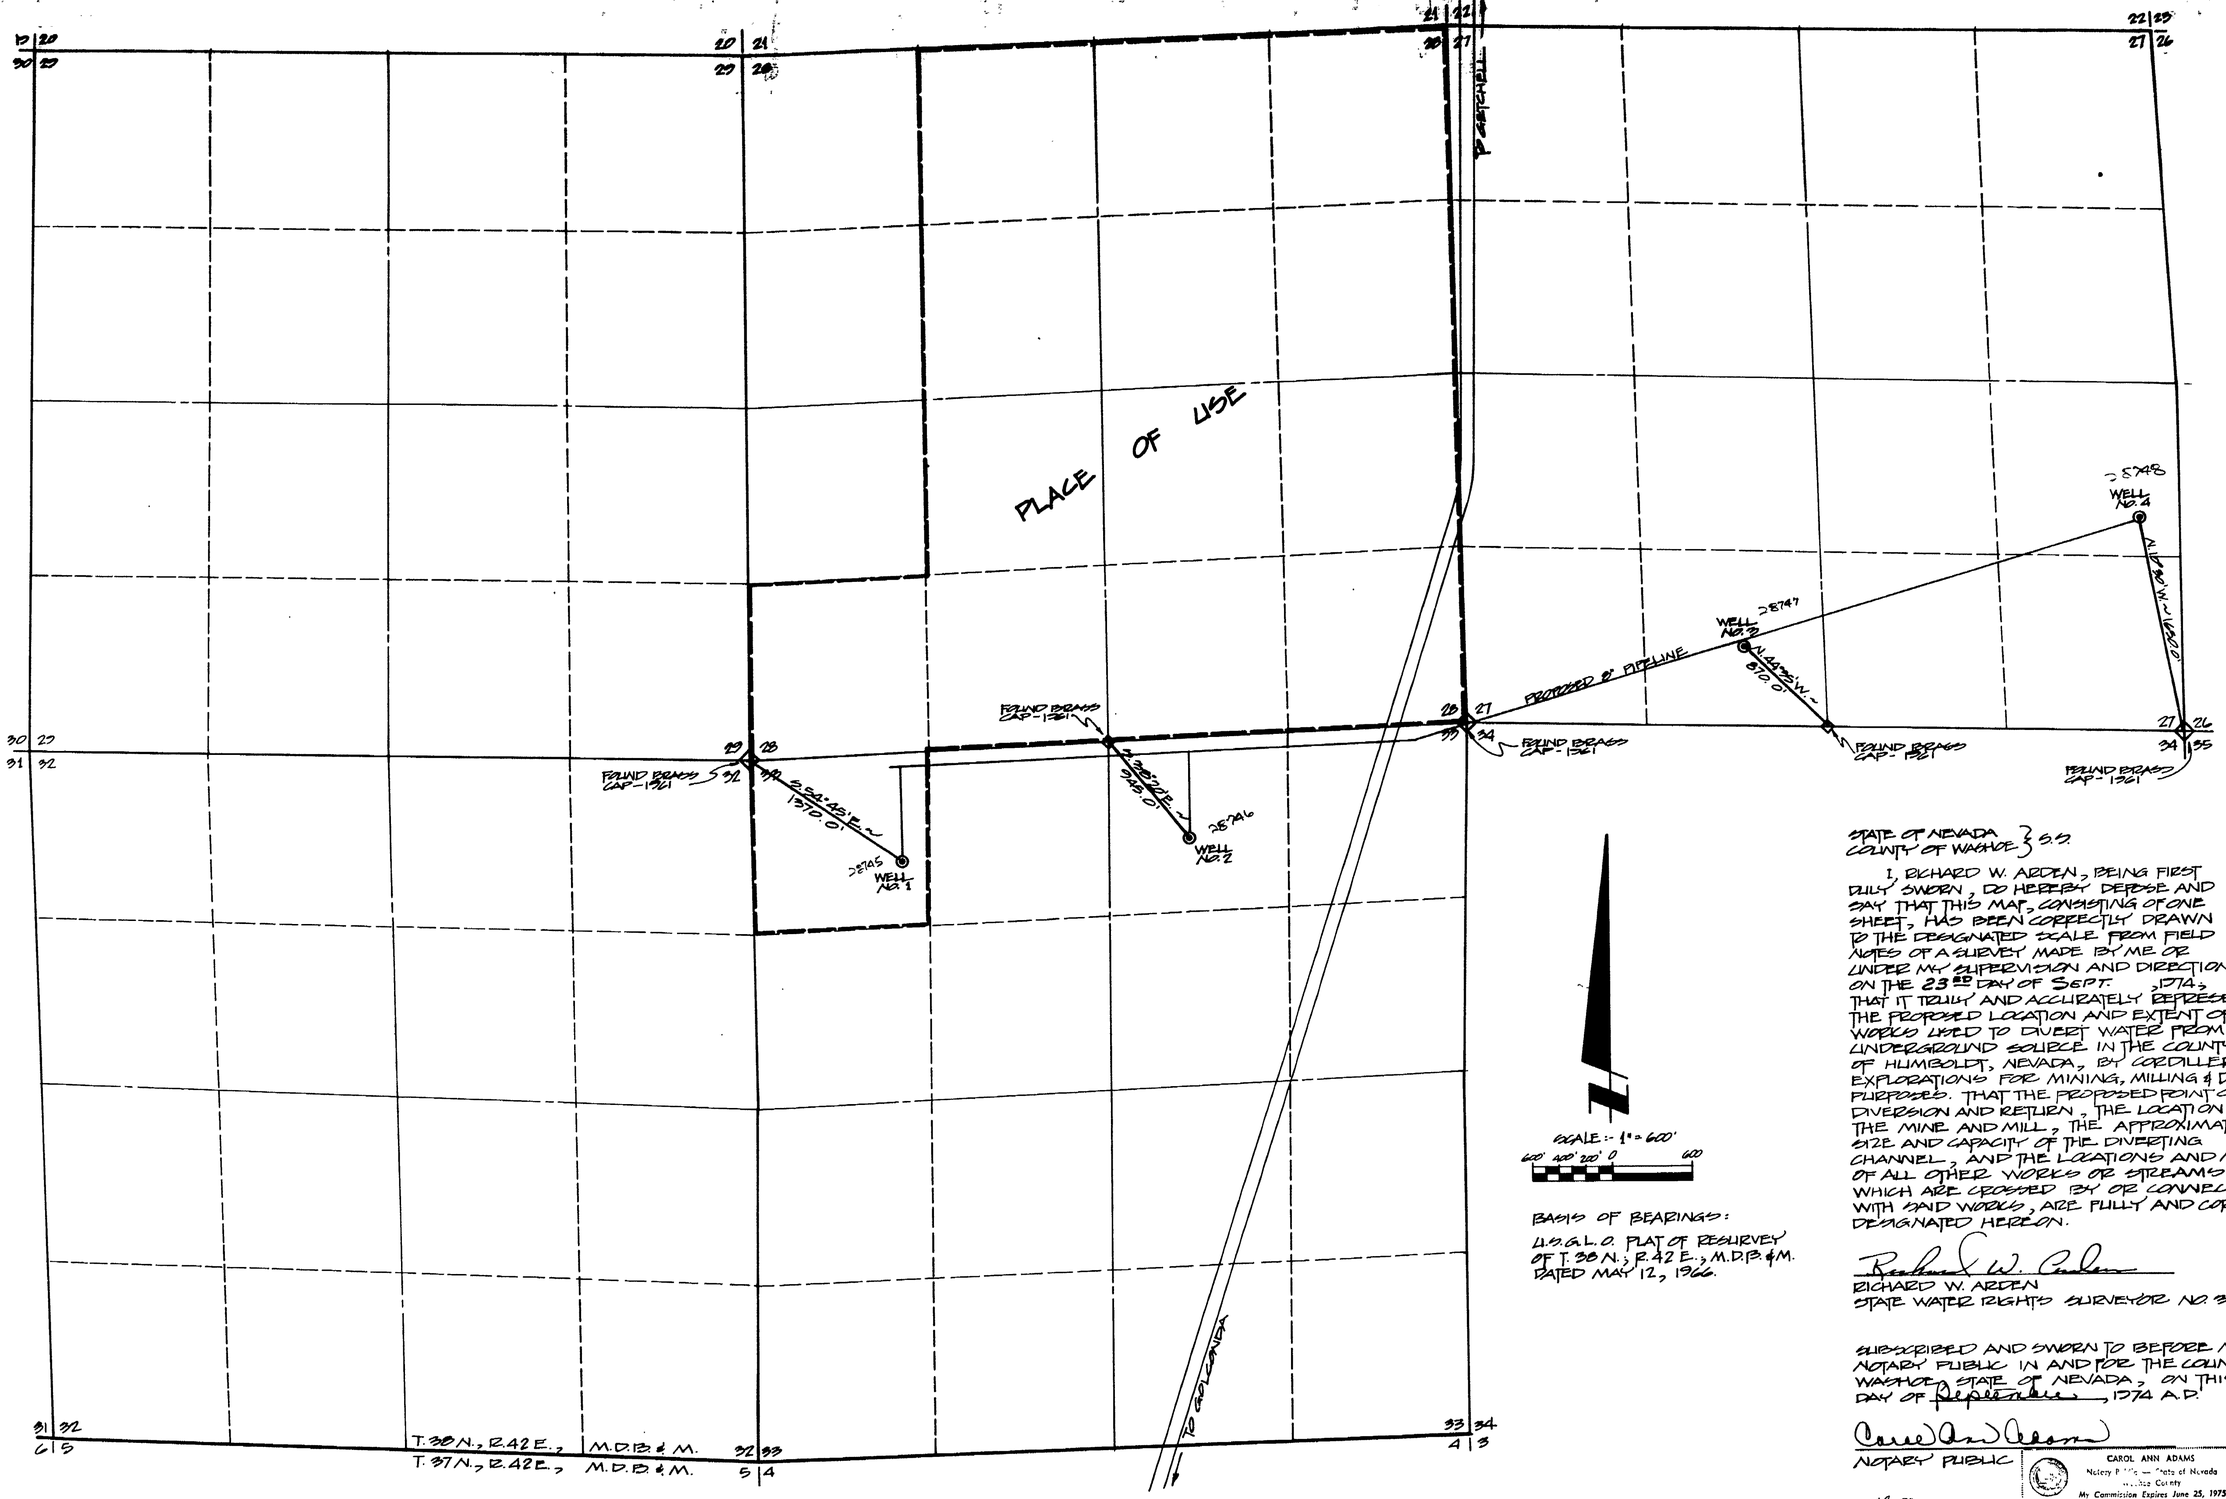

BASIS OF BEARINGS:
U.S.G.L.O. PLAT OF RESURVEY OF T. 38 N., R. 42 E., M.D.B. & M. DATED MAY 12, 1966.

STATE OF NEVADA }
COUNTY OF WASHOE } S.S.

I, RICHARD W. ARDEN, BEING FIRST DULY SWORN, DO HEREBY DEPOSE AND SAY THAT THIS MAP, CONSISTING OF ONE SHEET, HAS BEEN CORRECTLY DRAWN TO THE DESIGNATED SCALE FROM FIELD NOTES OF A SURVEY MADE BY ME OR UNDER MY SUPERVISION AND DIRECTION ON THE 23RD DAY OF SEPT. ,1974, THAT IT TRULY AND ACCURATELY REPRESENTS THE PROPOSED LOCATION AND EXTENT OF WORKS USED TO DIVERT WATER FROM AN UNDERGROUND SOURCE IN THE COUNTY OF HUMBOLDT, NEVADA, BY CORDILLERAN EXPLORATIONS FOR MINING, MILLING & DOMESTIC PURPOSES. THAT THE PROPOSED POINT OF DIVERSION AND RETURN, THE LOCATION OF THE MINE AND MILL, THE APPROXIMATE SIZE AND CAPACITY OF THE DIVERTING CHANNEL, AND THE LOCATIONS AND NAMES OF ALL OTHER WORKS OR STREAMS WHICH ARE CROSSED BY OR CONNECTED WITH SAID WORKS, ARE FULLY AND CORRECTLY DESIGNATED HEREON.

Richard W. Arden
RICHARD W. ARDEN
STATE WATER RIGHTS SURVEYOR NO. 307

SUBSCRIBED AND SWORN TO BEFORE ME, A NOTARY PUBLIC IN AND FOR THE COUNTY OF WASHOE STATE OF NEVADA, ON THIS 25th DAY OF September, 1974 A.D.

Carol Ann Adams
NOTARY PUBLIC

CAROL ANN ADAMS
Notary Public — State of Nevada
Washoe County
My Commission Expires June 25, 1975

37949,50

FILED
SEP 25 1974
STATE ENGINEER'S OFFICE

1974 SEP 25 PM 1 22

28745
28746
28747
28748

MAP
TO ACCOMPANY APPLICATION TO APPROPRIATE WATER FOR MINING, MILLING, AND DOMESTIC PURPOSES FROM AN UNDERGROUND SOURCE BY CORDILLERAN EXPLORATION HUMBOLDT COUNTY, NEVADA

SEGA CONSULTING ENGINEERS/PLANNERS
950 INDUSTRIAL WAY
SPARKS, NEVADA 89431

JOB 74271
SEPT. 1974
SHEET OF

37950 37949 28748 28747 28746 28745