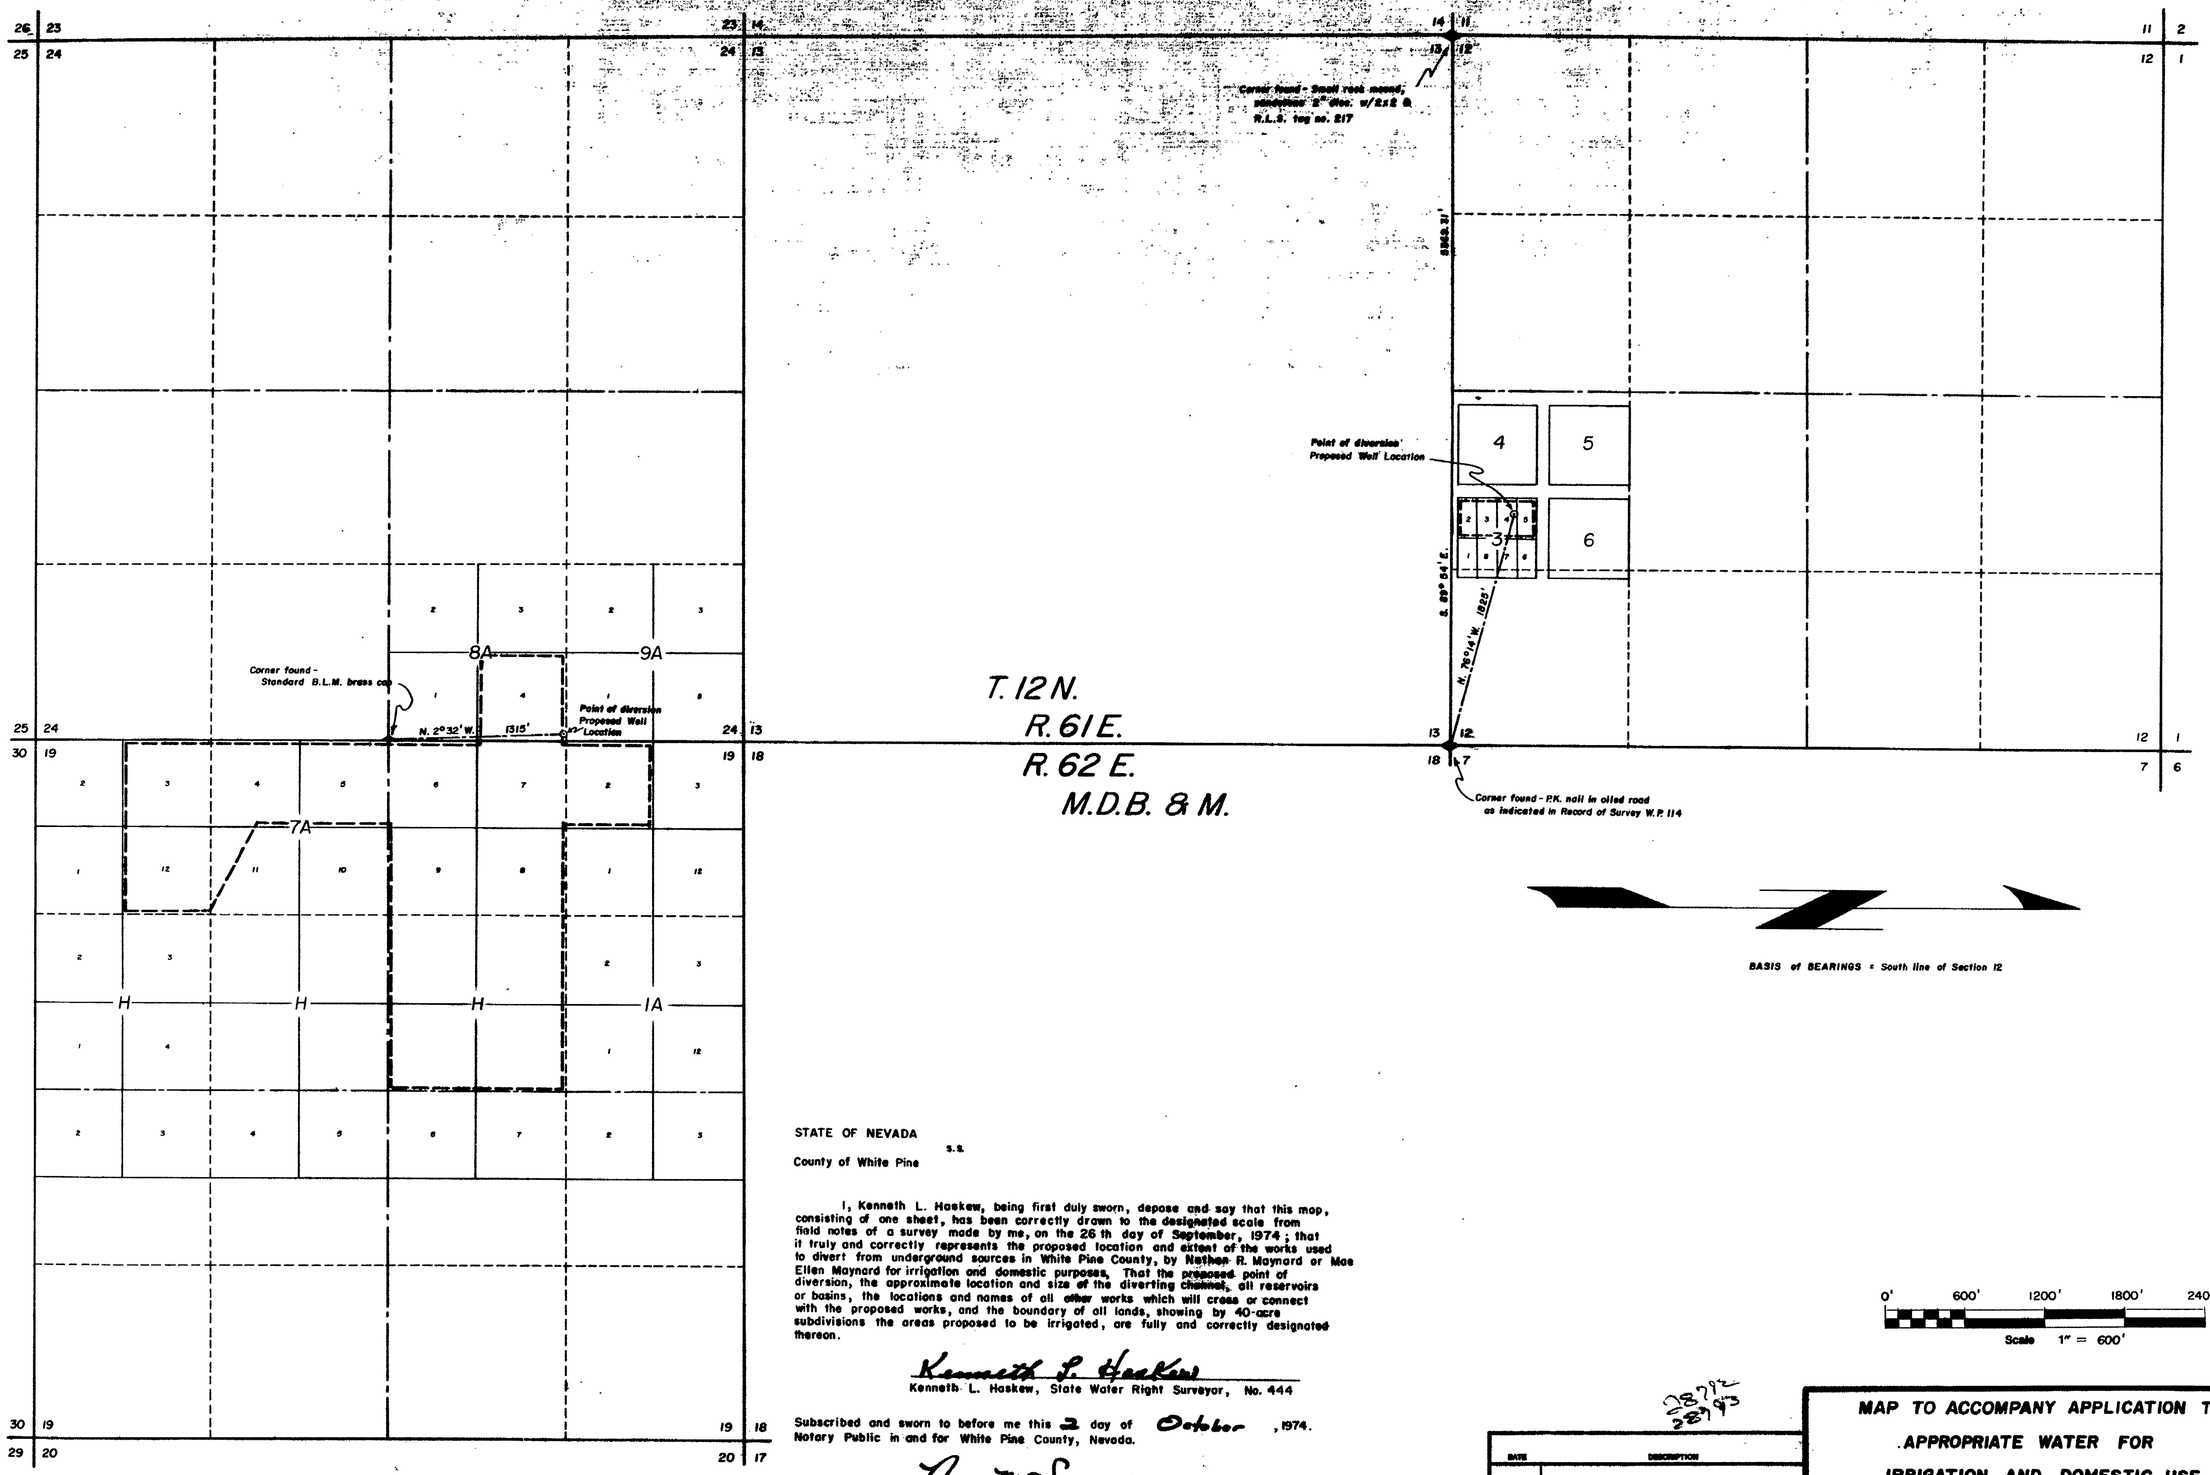

STATE OF NEVADA
s.s.
County of White Pine

I, Kenneth L. Haskew, being first duly sworn, depose and say that this map, consisting of one sheet, has been correctly drawn to the designated scale from field notes of a survey made by me, on the 26 th day of September, 1974 ; that it truly and correctly represents the proposed location and extent of the works used to divert from underground sources in White Pine County, by Nathan R. Maynard or Mae Ellen Maynard for irrigation and domestic purposes. That the proposed point of diversion, the approximate location and size of the diverting channel, all reservoirs or basins, the locations and names of all other works which will cross or connect with the proposed works, and the boundary of all lands, showing by 40-acre subdivisions the areas proposed to be irrigated, are fully and correctly designated thereon.

Kenneth L. Haskew
Kenneth L. Haskew, State Water Right Surveyor, No. 444

Subscribed and sworn to before me this 2 day of October, 1974.
Notary Public in and for White Pine County, Nevada.

Nancy M. Swallow
Notary Public

NANCY M. SWALLOW
Notary Public - State of Nevada
White Pine County, Nevada
Commission Expires June 3, 1976

OFFICE
STATE E
1974 OCT 11 PM 2 29

FILED
OCT 11 1974
STATE ENGINEER'S OFFICE

28792
28793

DATE	DESCRIPTION

FIELD	CHECK
DETAIL JKG	APPROVED
DESIGN	FILE No.
TRACING JKG	DWG. No. 12-74

MAP TO ACCOMPANY APPLICATION TO APPROPRIATE WATER FOR IRRIGATION AND DOMESTIC USE

NATHAN R. MAYNARD or MAE ELLEN MAYNARD

FROM UNDERGROUND SOURCES

L & M ENGINEERING 614 High St. Ely, Nevada 89301

28793 28792