"Sheet No. 1, of 2 sheets."

STATE OF NEVADA
County of White Pine } s.s.

I, Kenneth L. Haskew, being first duly sworn, depose and say that this map, consisting of two sheets, has been correctly drawn to the designated scale from field notes of a survey made by me between the 3rd and the 10th days of October, 1974; that it truly and correctly represents the proposed location and extent of the works used to divert water from mountain springs in White Pine County, by Richard M. Swallow for irrigation and domestic purposes. That the proposed point of diversion, the approximate location and size of the diverting channel, all reservoirs or basins, the location and names of all other works which will cross or connect with the proposed works, and the boundary of all lands, showing by 40-acre subdivisions the areas proposed to be irrigated, are fully and correctly designated thereon.

Kenneth L. Haskew
Kenneth L. Haskew
State Water Right Surveyor No. 444

Subscribed and sworn to before me this 30th day of October, 1974
NOTARY PUBLIC in and for White Pine County, Nevada.

CHARLIE J. BARRINGER
Notary Public - State of Nevada
White Pine County, Nevada
Commission expires July 15, 1975

Charlie J. Barringer
NOTARY PUBLIC

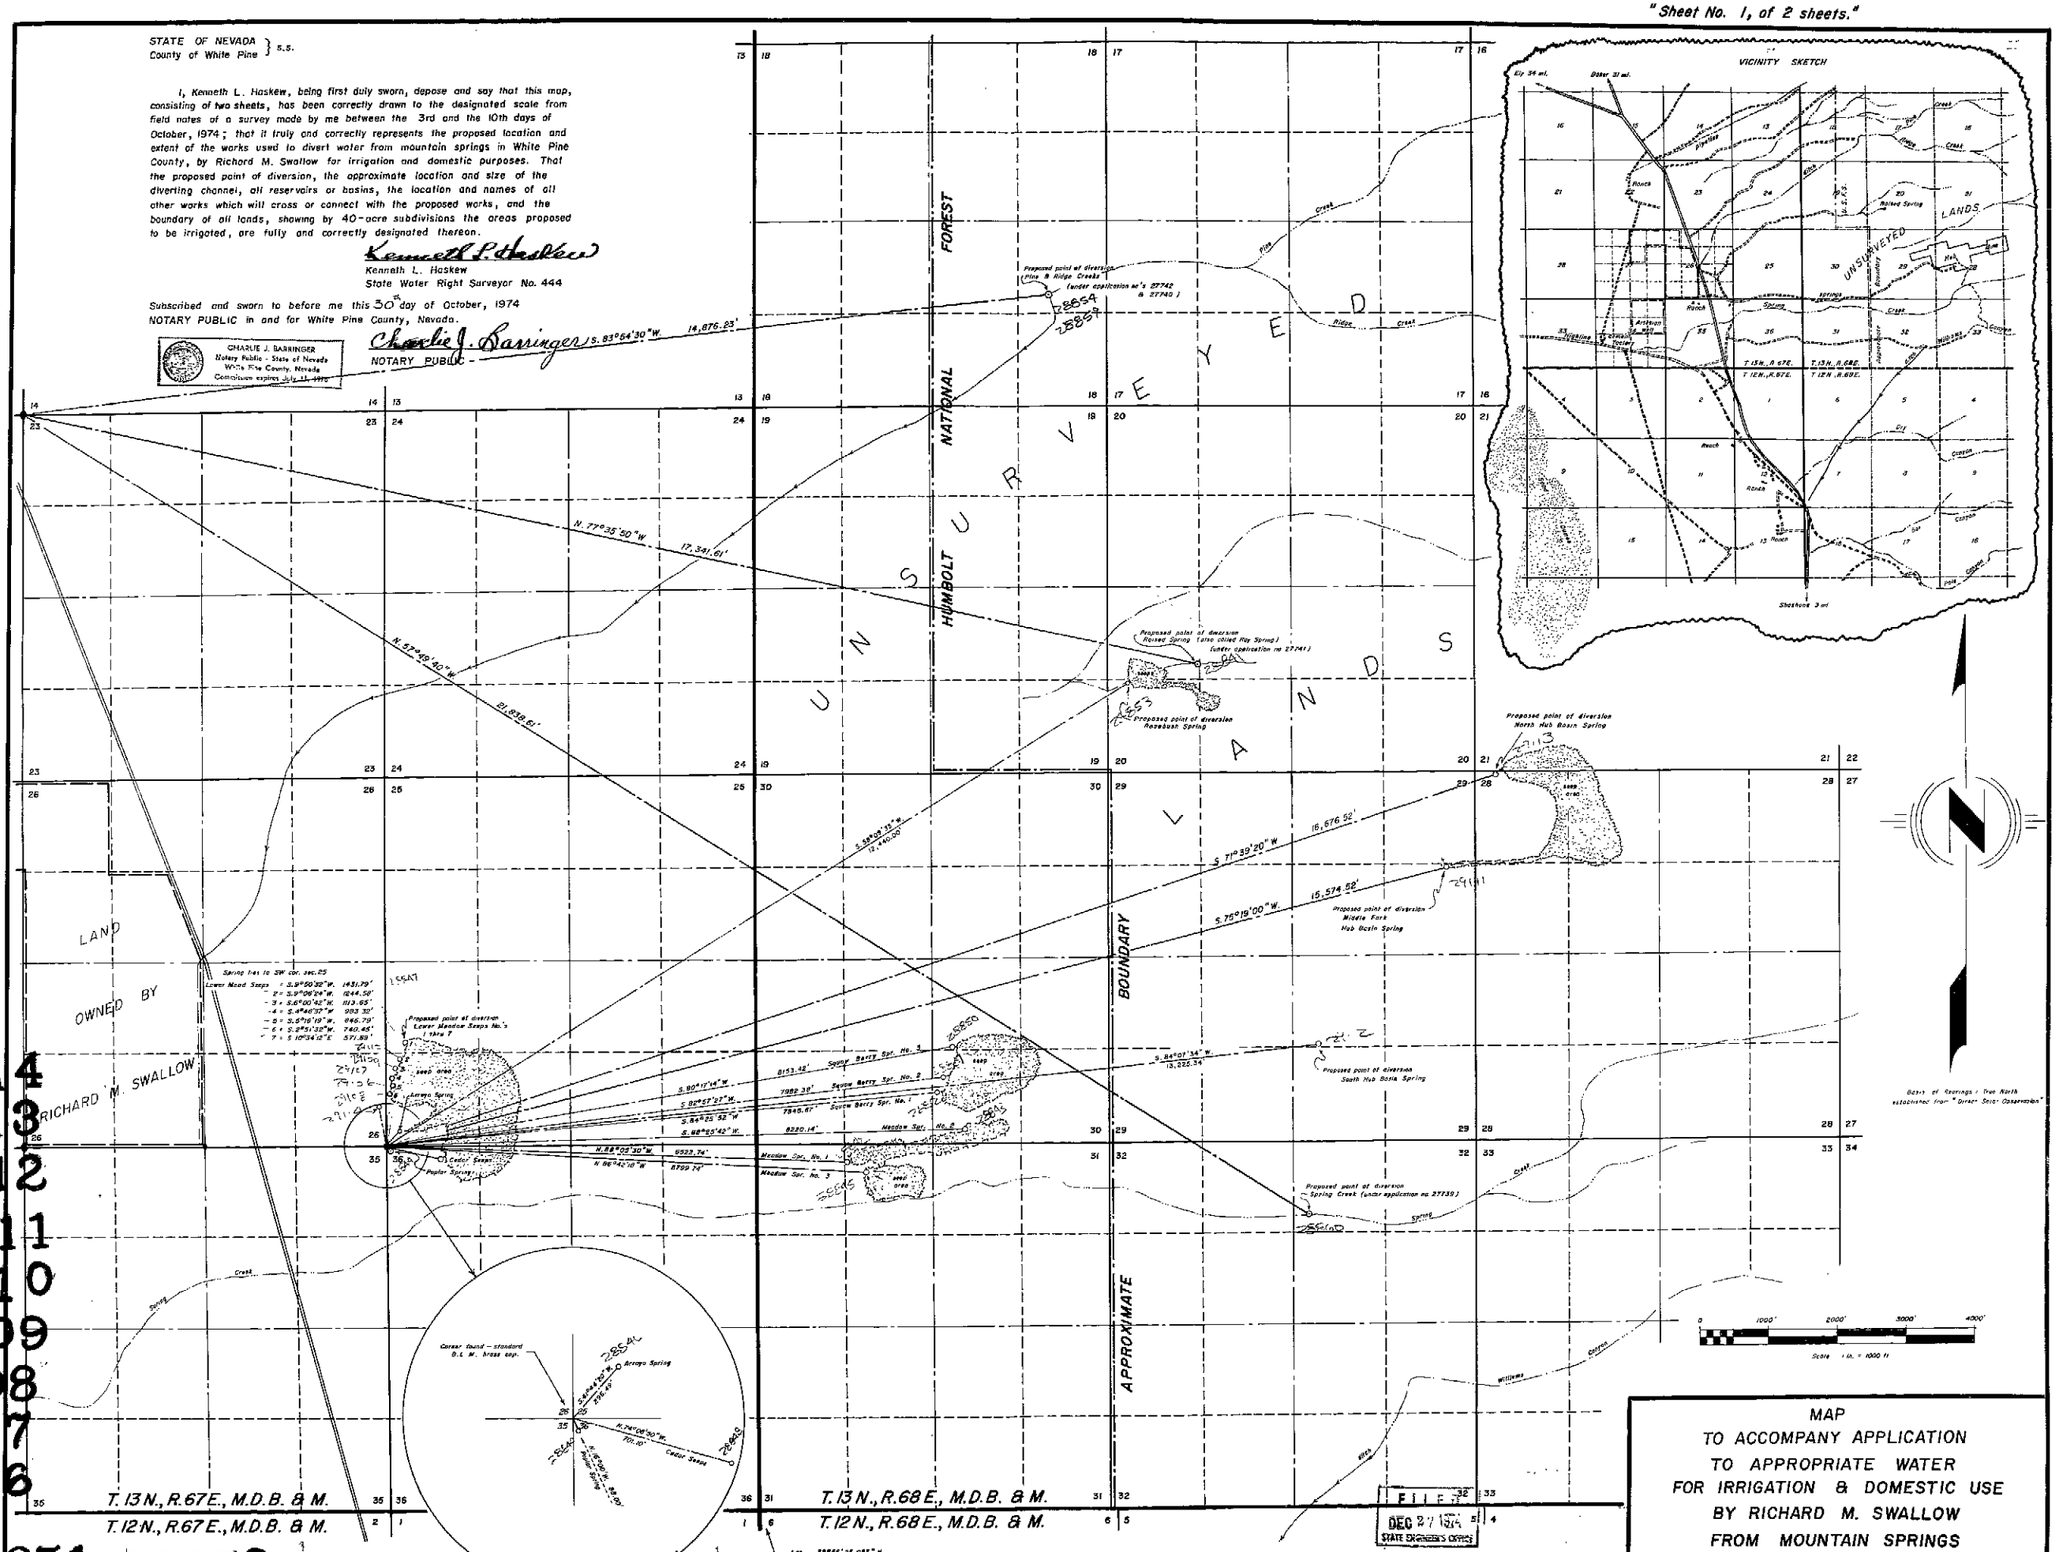

MAP
TO ACCOMPANY APPLICATION
TO APPROPRIATE WATER
FOR IRRIGATION & DOMESTIC USE
BY RICHARD M. SWALLOW
FROM MOUNTAIN SPRINGS

FILED
DEC 27 1974
STATE ENGINEER'S OFFICE

L & M ENGINEERING 614 High Street Ely, Nevada 89301

29114
29113
29112
29111
29110
29109
29108
29107
29106

28851 28852 28853 28854 28859 28860 28892 28894
28850 28848 28847 28846 28845 28844 28843 28842 28841

File
JAN 29-74

"Sheet No. 2, of 2 sheets."

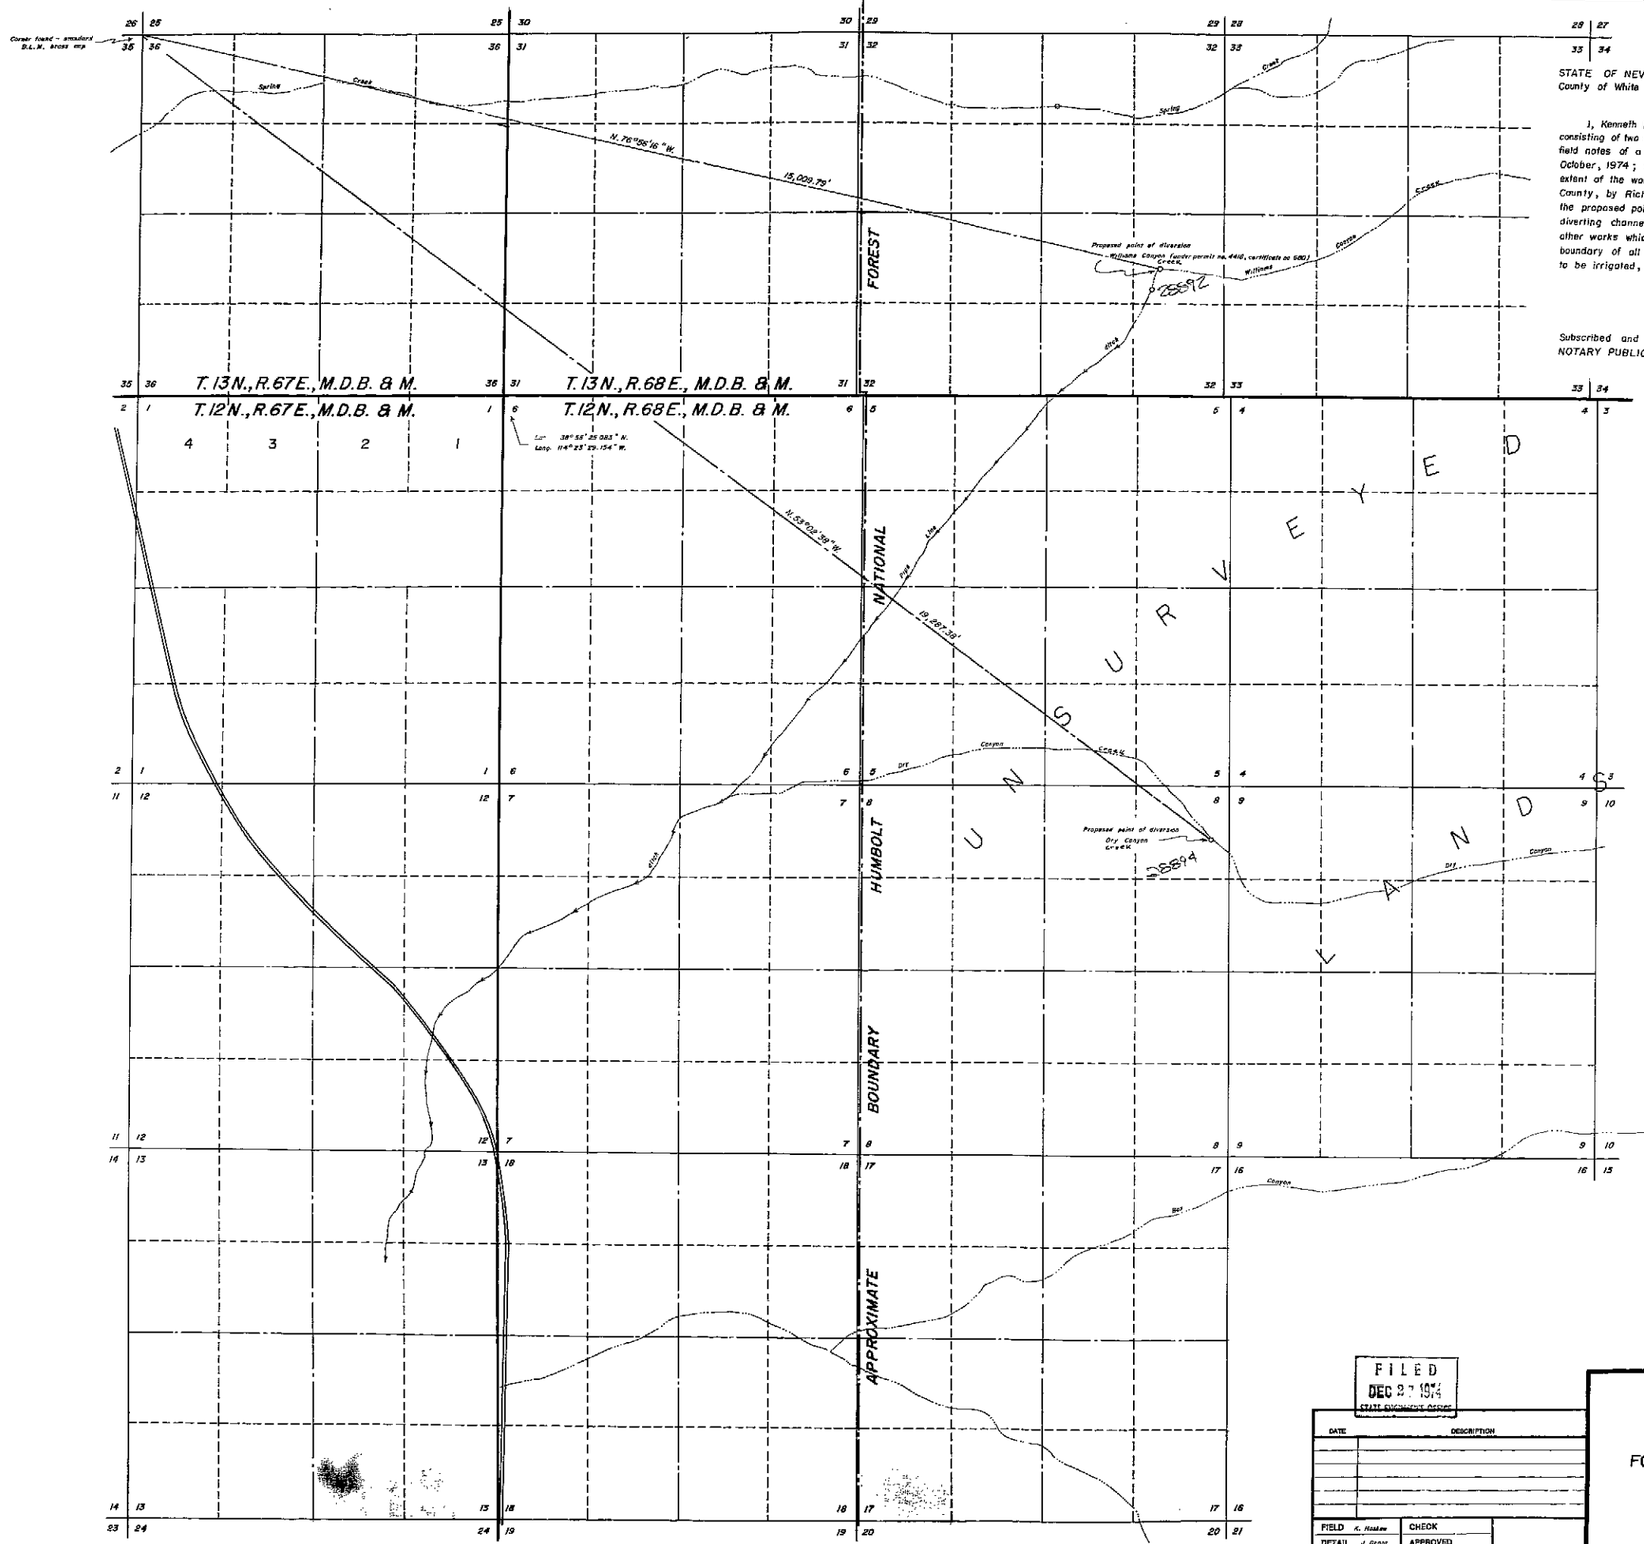

STATE OF NEVADA
County of White Pine s.s.

I, Kenneth L. Haskew, being first duly sworn, depose and say that this map, consisting of two sheets, has been correctly drawn to the designated scale from field notes of a survey made by me between the 3rd and the 10th days of October, 1974; that it truly and correctly represents the proposed location and extent of the works used to divert water from mountain springs in White Pine County, by Richard M. Swallow for irrigation and domestic purposes. That the proposed point of diversion, the approximate location and size of the diverting channel, all reservoirs or basins, the location and names of all other works which will cross or connect with the proposed works, and the boundary of all lands, showing by 40-acre subdivisions the areas proposed to be irrigated, are fully and correctly designated thereon.

Kenneth L. Haskew
Kenneth L. Haskew
State Water Right Surveyor No. 444

Subscribed and sworn to before me this 23rd day of December, 1974.
NOTARY PUBLIC in and for White Pine County, Nevada.

Charlie J. Barringer
NOTARY PUBLIC

CHARLIE J. BARRINGER
Notary Public State of Nevada
White Pine County, Nevada
Commission expires July 11, 1976

Basis of Bearings: True North established from "Direct Solar Observation."

0 1000' 2000' 3000' 4000'
Scale 1 in. = 1000 ft.

FILED
DEC 27 1974
STATE ENGINEER'S OFFICE

DATE	DESCRIPTION

FIELD K. Haskew	CHECK
DETAIL J. Grant	APPROVED
DESIGN	FILE No.
TRACING J. Grant	DR'G. No.

MAP
TO ACCOMPANY APPLICATION
TO APPROPRIATE WATER
FOR IRRIGATION & DOMESTIC USE
BY RICHARD M. SWALLOW
FROM MOUNTAIN SPRINGS

L & M ENGINEERING : 614 High Street Ely, Nevada 89301

28892 28894 28841 File 29-74