T.13N., R.61E. M.D. Mer. Nevada

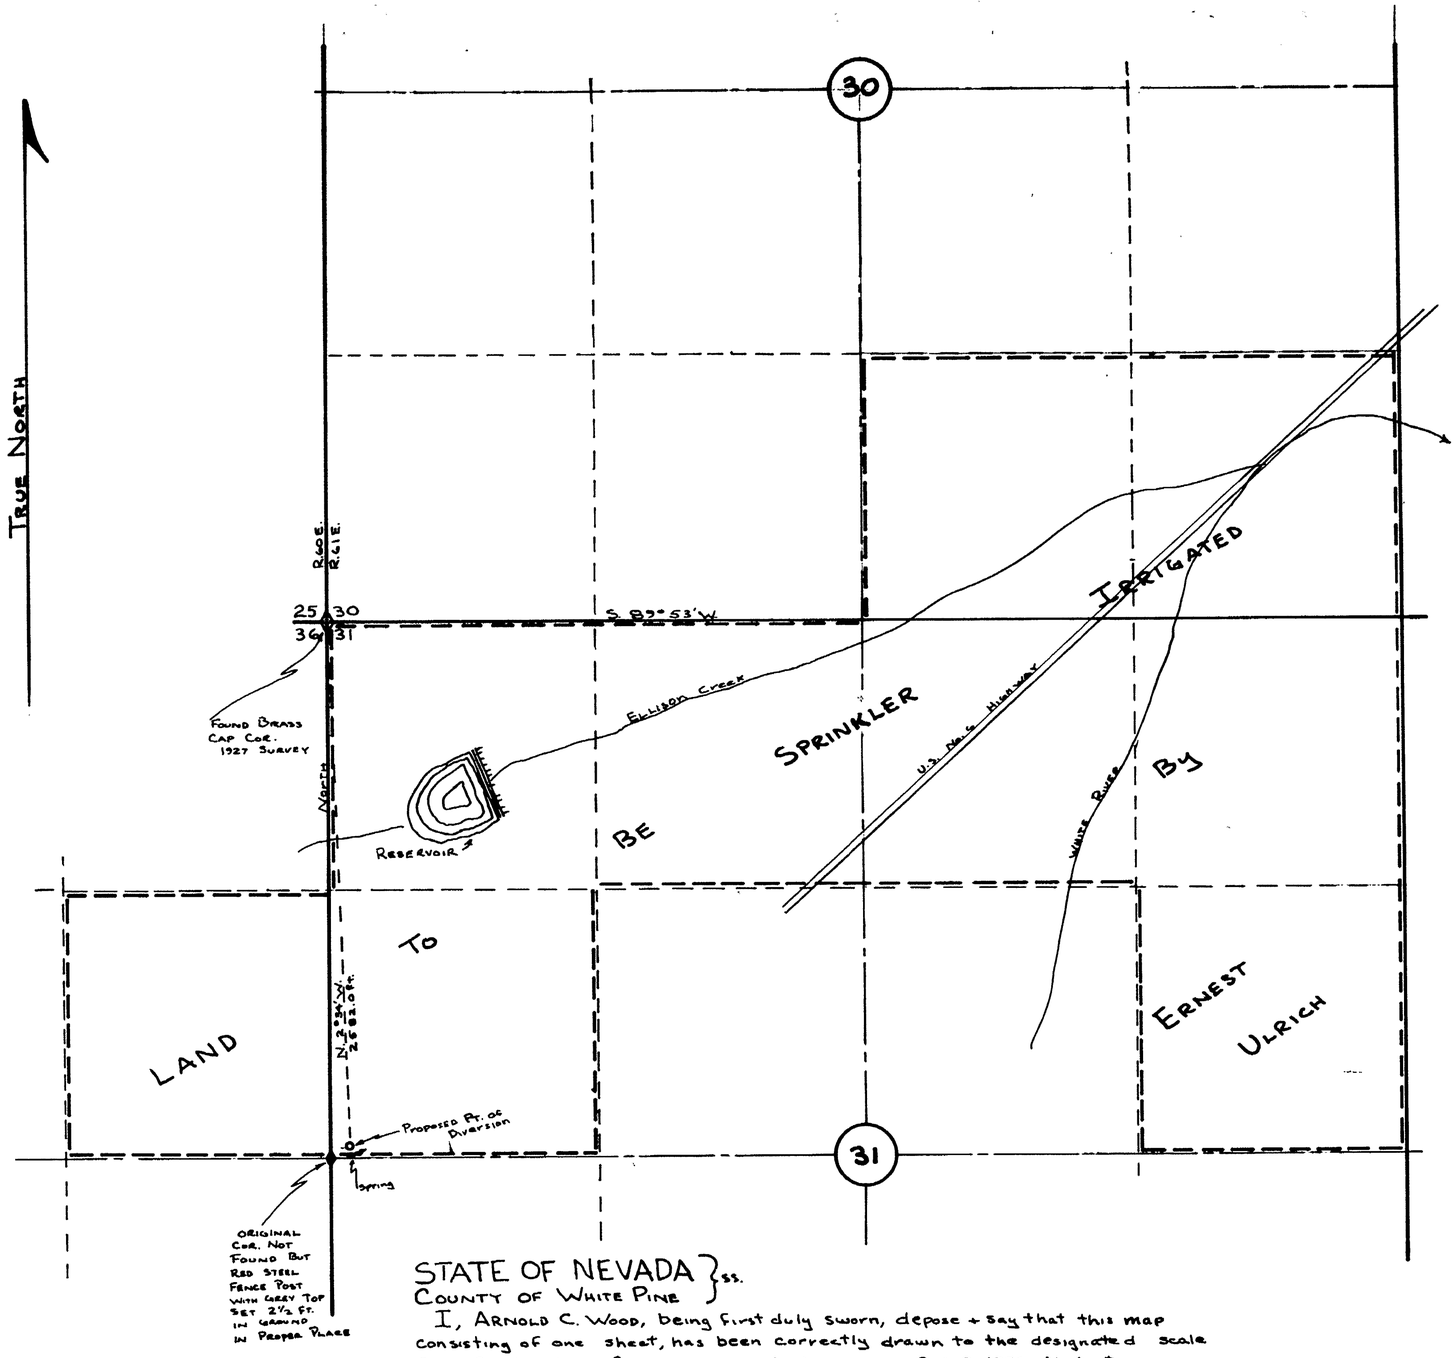

STATE OF NEVADA } ss.
COUNTY OF WHITE PINE

I, ARNOLD C. WOOD, being first duly sworn, depose + say that this map consisting of one sheet, has been correctly drawn to the designated scale from field notes of a survey made by me on Oct. 8, 1974, that it truely + correctly represents the proposed location + extent of the works used to divert water from Underground Sources, in WHITE PINE Co., by ERNEST ULRICH for irrigation + domestic purposes. That the proposed point of diversion, the approximate location + size of the diverting channel, all reservoirs or basins, the location + names of all other works which will cross or connect with the proposed works, + the boundary of all lands, showing by 40-acre Subdivisions the areas proposed to be irrigated, are fully + correctly designated theron.

Arnold C. Wood
State WATER Right Surveyor

Subscribed + Sworn to before me this 31st day of OCT. 1974
Nevada F. Loper
Notary Public in + For WHITE PINE Co. NEV.

NEVADA F. LOPER
Notary Public - State of Nevada
White Pine County
Commission Expires Dec. 19, 1974

FILED
NOV 4 1974
STATE ENGR.

Basis for Bearings: Township Plat Call

100' 200' 200' 400' 800' 1200' 1600' 2000'

28875

MAP TO ACCOMPANY APPLICATION TO APPROPRIATE WATER

FOR: IRRIGATION + DOMESTIC
BY: ERNEST ULRICH
FROM: UNDERGROUND SOURCES
SCALE: 1" = 400'
SURVEY + MAP BY: A.C. WOOD
R.L.S. 3144
OCT. 18, 1974

28875