T.16N., R.63E. M.D.MER. NEVADA

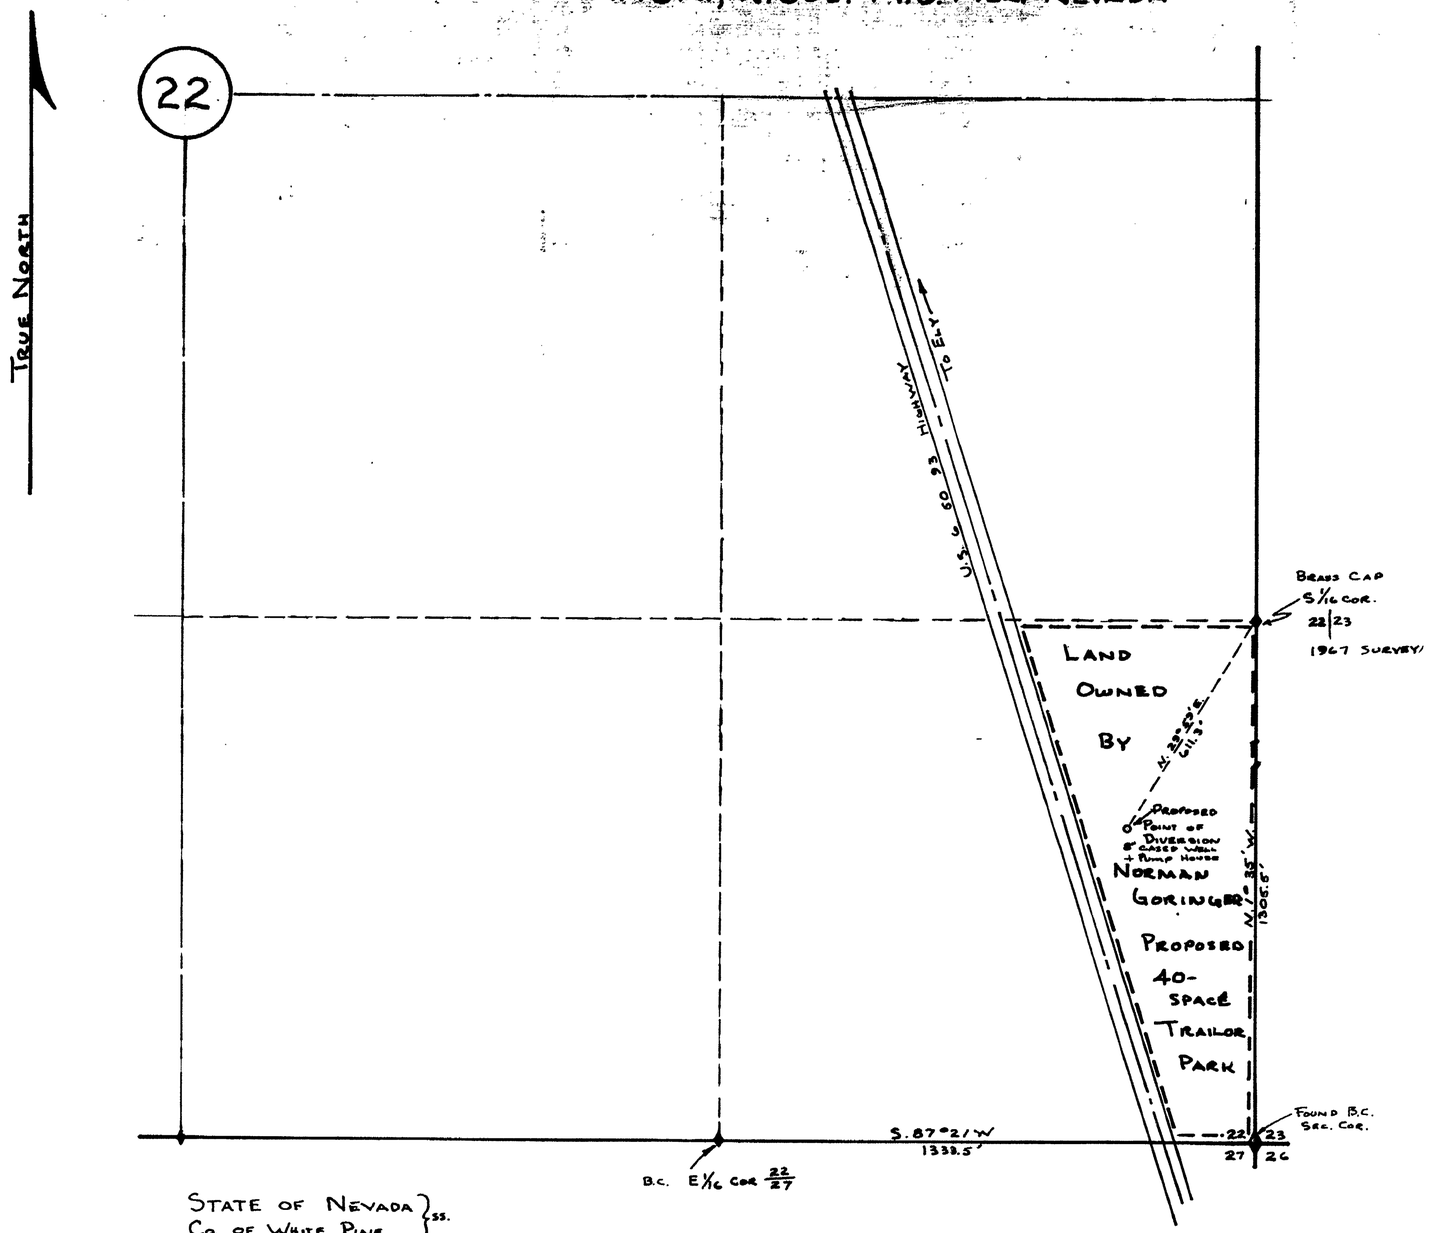

BASIS FOR BEARINGS: TOWNSHIP PLAT CALL

STATE OF NEVADA }
CO. OF WHITE PINE } ss.

I, ARNOLD C. WOOD, being first duly sworn, depose + say that this map, consisting of one sheet, has been correctly drawn to the designated scale from field notes of a survey made by me the 8th day of Oct., 1974; that it truely + correctly represents the proposed location + extent of the works used to divert water from an Underground Source in WHITE PINE Co. by Norman Goringer for QUASI-MUNISIPAL purposes. That the proposed point of diversion + return, the location of the Trailor Park, the approximate size + capacity of the diverting conduit, + the location + names of all works or streams which are crossed by or connected with said works, are fully + correctly designated hereon

Arnold C. Wood
STATE WATER RIGHT SURVEYOR

Subscribed + Sworn to beforeme this 31st day of Oct 1974.

Nevada F. Loper
NOTARY PUBLIC IN + FOR WHITE PINE CO. NEV.

NEVADA F. LOPER
Notary Public - State of Nevada
White Pine County
Commission Expires Dec. 19, 1976

28876

FILED
NOV 4 1974
STATE ENGINEER'S

50' 100'
0 100' 200' 400' 600' 800' 1000'

MAP TO ACCOMPANY APPLICATION
TO APPROPIATE WATER
FOR: QUASI-MUNICIPAL PURPOSES
BY: NORMAN GORINGER
FROM: UNDERGROUND SOURCES
SCALE: 1" = 200'
SURVEY + MAP BY A.C. WOOD
R.L.S. 3144
OCT. 8 1974

28876