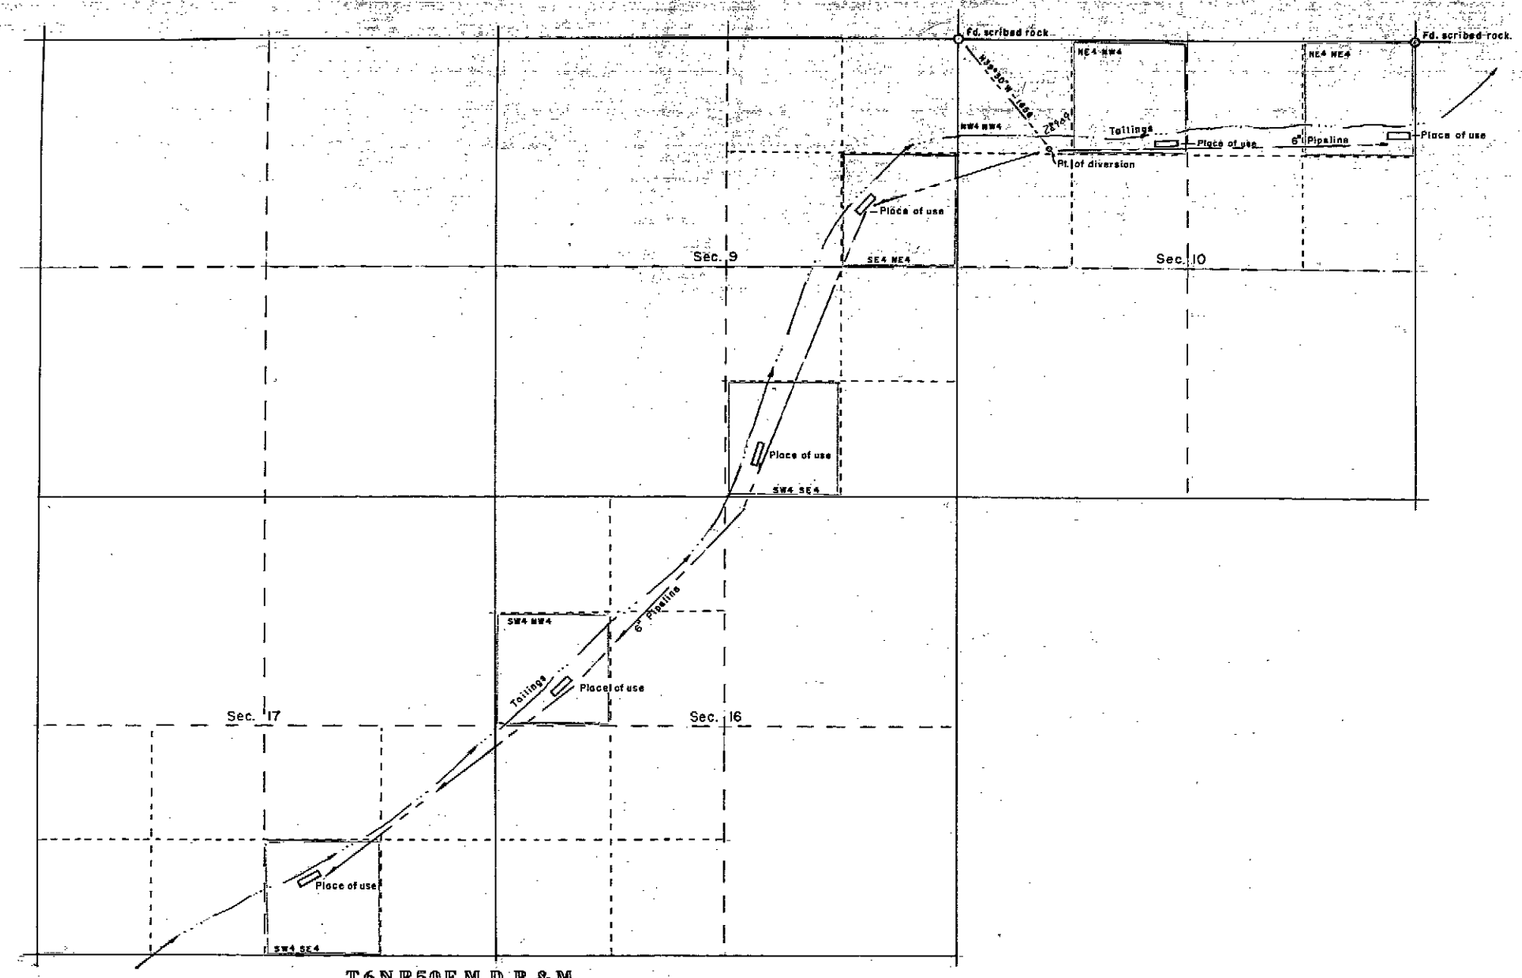

T6N R50E M.D.B.&M.

NOTES

Basis of bearings North line Sec. 10
Corners found scribed rocks & mound of rocks
Tailings
6" water line
Leaching pads
6" pipeline 16,400 ft. 3.11 miles

State of Nevada
County of Esmeralda } s.s.

I, J.V. Caselli, being first duly sworn depose and say that this map consisting of 1 sheet, numbered from 0 to 1 inclusive, has been correctly drawn to the designated scale from field notes of a survey made by me between the 21 day of Oct. and the 22 day of Oct. ,1974, that it, truly and correctly represents the proposed location and extent of the works to divert water from Underground Source , in NYE COUNTY by OBYT MINING CORP. ,for Milling purposes.

That the point of diversion, the location, size of the diverting channel, location and description or all measuring devices, the location and extent of lands owned or controlled by the applicant upon which water applied for is used, together with the area and kind of culture in each 40 acre subdivision, and the location and nomas of all other works or streams which are crossed or connected with said works are fully and correctly designated thereon.

J.V. Caselli
STATE WATER RIGHTS SURVEYOR

Subscribed and sworn to before me this 14th day of November, 1974

Gladys E. Anderson — Carson City
NOTARY PUBLIC IN AND FOR — COUNTY, NEVADA

GLADYS E. ANDERSON
Notary Public — State of Nevada
Carson City
My Commission Expires July 2, 1977

CERTIFICATE No. 9821 ISSUED 2/17/87

OFFICE
STATE ENGINEER
1974 NOV 14 AM 10 05

FILED
NOV 14 1974
STATE ENGINEER'S OFFICE

0 800 1600 2400 3200 4000

MAP TO ACCOMPANY
APPLICATION TO APPROPRIATE WATER
FOR
DOMESTIC & MILLING
FROM
UNDERGROUND
BY
OBYT MINING CORP.

SCALE 1" = 800 FT.

SURVEYED BY —
J.V. CASELLI

28909