SECTION	SUBDIVISION	TOWN-SHIP	RANGE	CULTIVATED ACREAGE	DESCRIPTION OF CULTURE	DATE OF FIRST CULTURE
34	LOT 3	21 1/2 N	54 E	23.645	OATS	
"	LOT 4	"	"	23.632	OATS	
"	SW1/4 SW1/4	"	"	16.360	OATS	
"	NW1/4 SW1/4	"	"	25.623	ALFALFA	
"	S1/2 SW1/4	"	"	16.360	OATS	
"	SE1/4 SW1/4	"	"	5.903	ALFALFA	
"	NW1/4 SW1/4	"	"	39.988	ALFALFA	
"	NE1/4 SW1/4	"	"	9.982	ALFALFA	
"	SW1/4 SW1/4	"	"	40.028	ALFALFA	
"	SE1/4 SW1/4	"	"	10.001	ALFALFA	
			TOTAL	± 11.522		

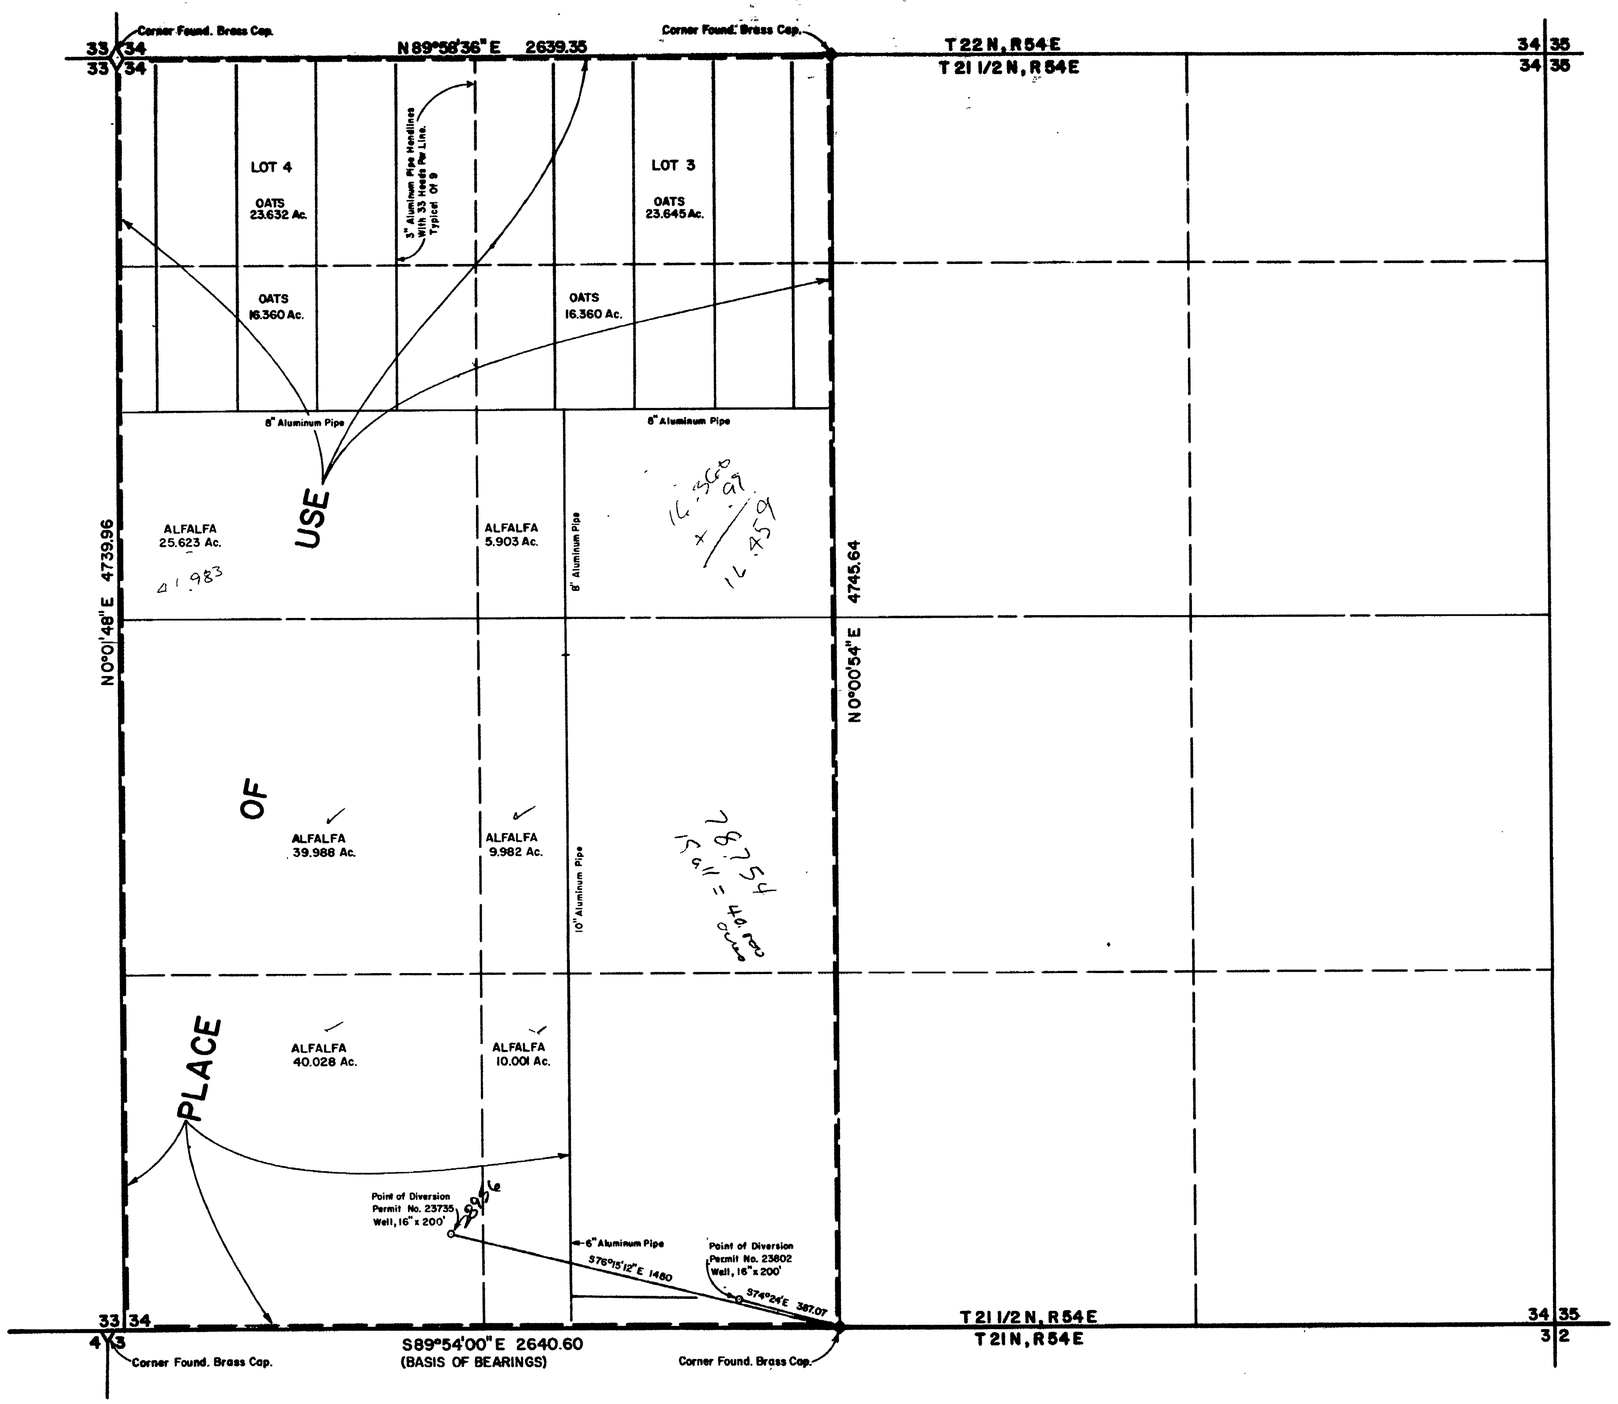

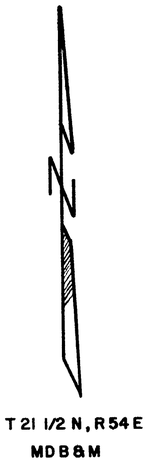

STATE OF NEVADA }
COUNTY OF ELKO } SS

I, Norman M. Rockwell, being first duly sworn, depose and say that this map, consisting of one sheet, has been correctly drawn to the designated scale from field notes of a survey made under my supervision and direction, on the 2nd day of July, 1974; that it truly and correctly represents the proposed location and extent of the works used to divert water from an UNDERGROUND SOURCE, in EUREKA COUNTY, by RONALD C. CHANEY for irrigation purposes under Application No. 23802. That the point of diversion, the location and size of the diverting channel or other conduit, the location and extent of lands owned or controlled by the applicant upon which water applied for under Application No. 23802 is used, together with the area and kind of culture in each 40-acre subdivision, and the location and names of all other works or streams which are crossed by or connected with said works are fully and correctly designated thereon.

REGISTERED PROFESSIONAL ENGINEER STATE OF NEVADA
NORMAN M. ROCKWELL
CIVIL
No. 2804

Norman M. Rockwell
State Water Rights Surveyor No. 412

Subscribed and sworn to before me this 2nd day of August, 1974.
Notary Public in and for Elko County, Nevada.

Wylma West

WYLMA WEST
Notary Public - State of Nevada
Elko County, Nevada
Commission Expires April 9, 1977

0 300 600 900 1200 1500
SCALE: 1" = 300'

FILED
AUG 6 1974
STATE ENGINEER'S OFFICE

28956
29079

CERTIFICATE No. 8527 ISSUED 7-22-75

RECEIVED
AUG 2 1974
STATE ENGINEER'S OFFICE
ELKO OFFICE

MAP

TO ACCOMPANY PROOF OF BENEFICIAL USE
UNDER APPLICATION NO. 23802

FOR IRRIGATION PURPOSES

BY RONALD C. CHANEY

FROM UNDERGROUND SOURCE

ROCKWELL ENGINEERING
161 COLLICOTT ROAD ELKO, NEVADA

74001W

49239 28956