STATE OF NEVADA
COUNTY OF CARSON CITY ss

I, EUGENE B. LONGFIELD, being first duly sworn, depose and say that this map consisting of one sheet, has been correctly drawn to the designated scale, from a survey made by me on the 12th day of November, 1978; that it truly represents the location and extent of the works used to divert water from an underground source in Storey County and Lyon County by Hazel Landers for commercial and domestic purposes; that the points of diversion and the boundaries of the lands to be served are fully and correctly designated thereon.

Eugene B. Longfield
State Water Right Surveyor # 265

Subscribed and sworn before me this 17th day of Dec., 1978.

Jean Williams
Notary Public in and for the
County of Carson City, State of Nevada

My Commission Expires Sept. 24, 1977

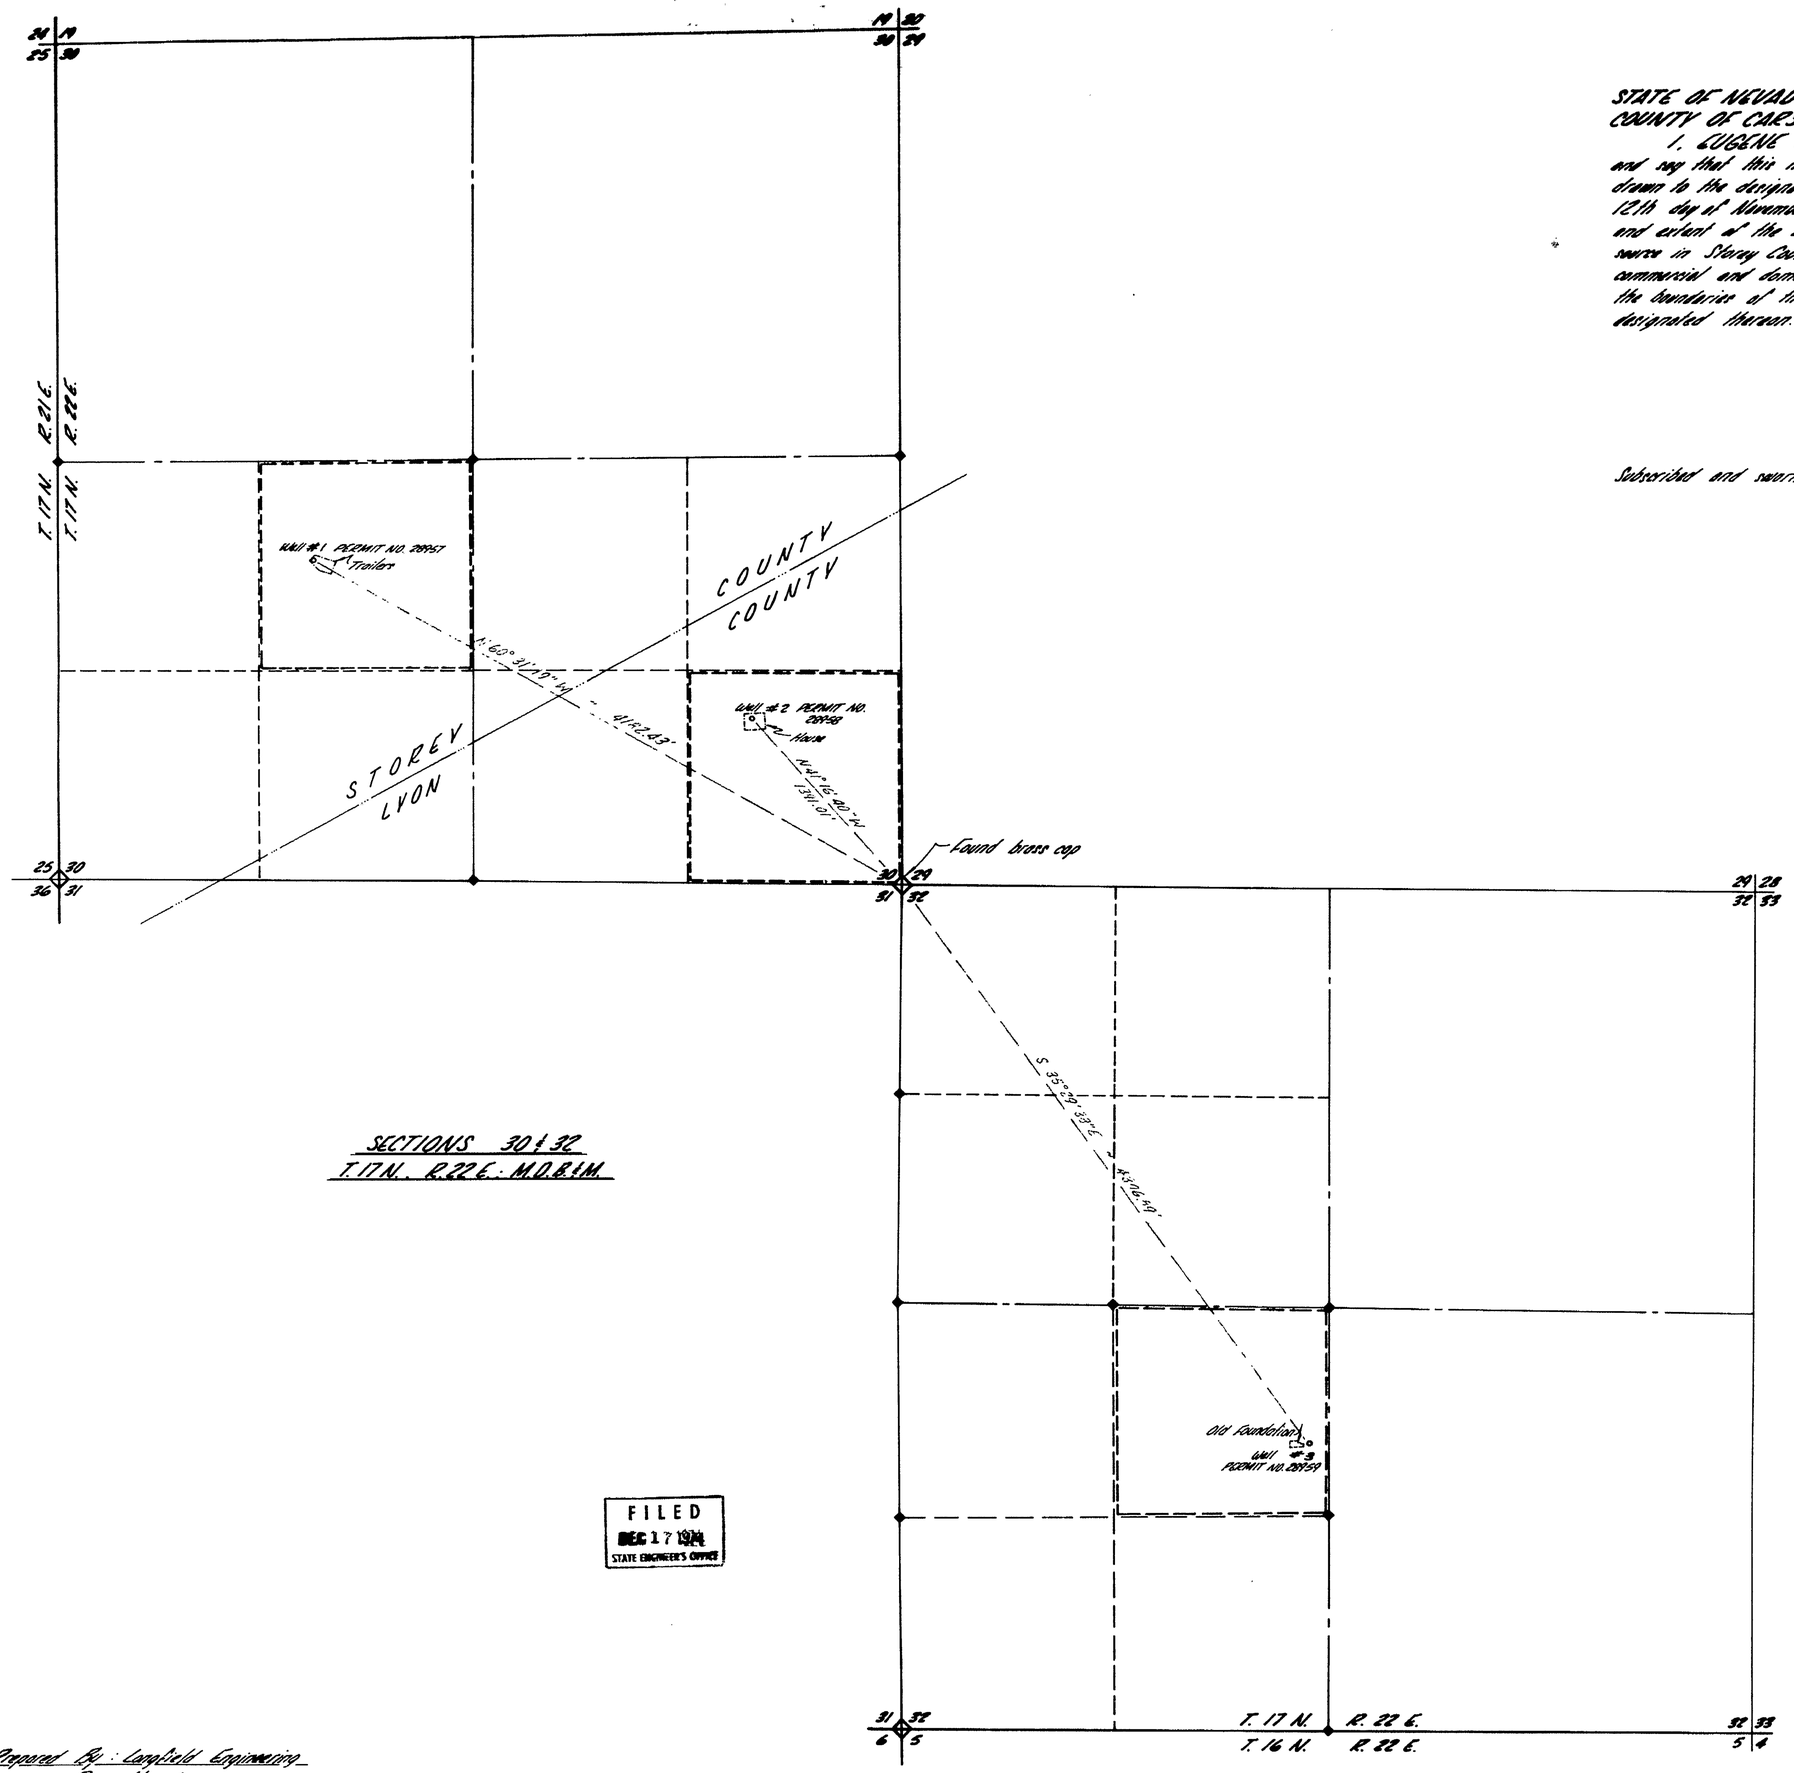

SECTIONS 30 & 32
T. 17 N., R. 22 E., M.D.B.&M.

FILED
DEC 17 1978
STATE ENGINEER'S OFFICE

Basis of Bearings:
Mark Twain Estates - Unit No. 3

SCALE: 1" = 500'

MAP
TO ACCOMPANY APPLICATION TO APPROPRIATE WATER and PROOF OF BENEFICIAL USE FOR COMMERCIAL and DOMESTIC PURPOSES
by
HAZEL LANDERS
from
AN UNDERGROUND SOURCE

Prepared By: Longfield Engineering
Reno, Nevada

28959 28958 28957