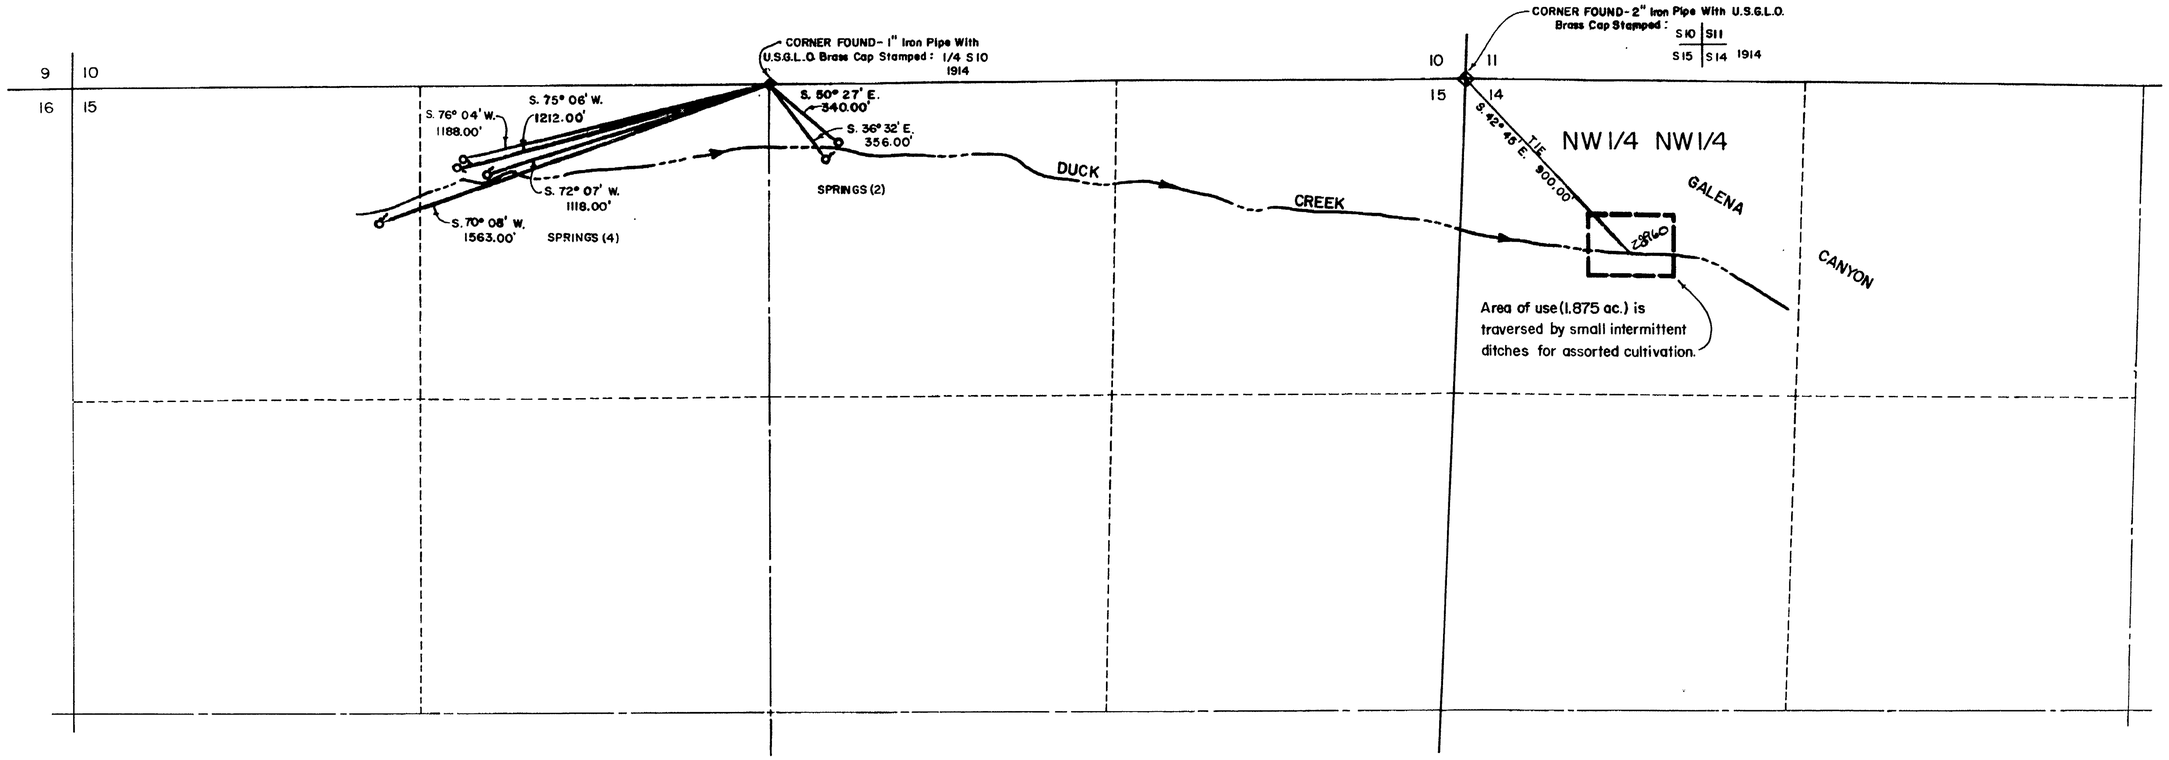

T. 31 N. R. 43 E. M.D.B.&M.

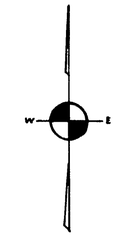

Basis of Bearings:
Compass
Magnetic Declination:
18 1/2°

STATE OF NEVADA }
COUNTY OF ELKO } SS.

I, L.L. Williams, being first duly sworn, depose and say that this map, consisting of one sheet, has been correctly drawn to the designated scale from field notes of a survey made by me, on the 7th day of September 1974; that it truly and correctly represents the proposed location and extent of the works used to divert water from Duck Creek, in Lander County, by Stanley O. Styles, for domestic and irrigation purposes. That the proposed point of diversion, and the boundry of all lands, showing by 40-acre subdivisions the areas proposed to be irrigated, are fully and correctly designated thereon.

L.L. WILLIAMS
State Water Right Surveyor No. 392

CERTIFICATE NO. 9811 ISSUED 2/16/82

NOTARY PUBLIC
Subscribed and sworn before me this
day of October, 1974

STEWART E. WILSON
Notary Public State of Nevada
Elko County, Nevada
Commission Expires Dec. 11, 1976

FILED
JAN 16 1978
STATE ENGINEER

SCALE: 1" = 300'

0 300 600 900

28960

Map to Accompany Application to Appropriate Water

FOR **IRRIGATION & DOMESTIC**

BY **Mr. STANLEY O. STYLES**

FROM **DUCK CREEK**

L.L. WILLIAMS & SON - Land & Water Right Surveys - Drafting - Elko, Nev.

28960