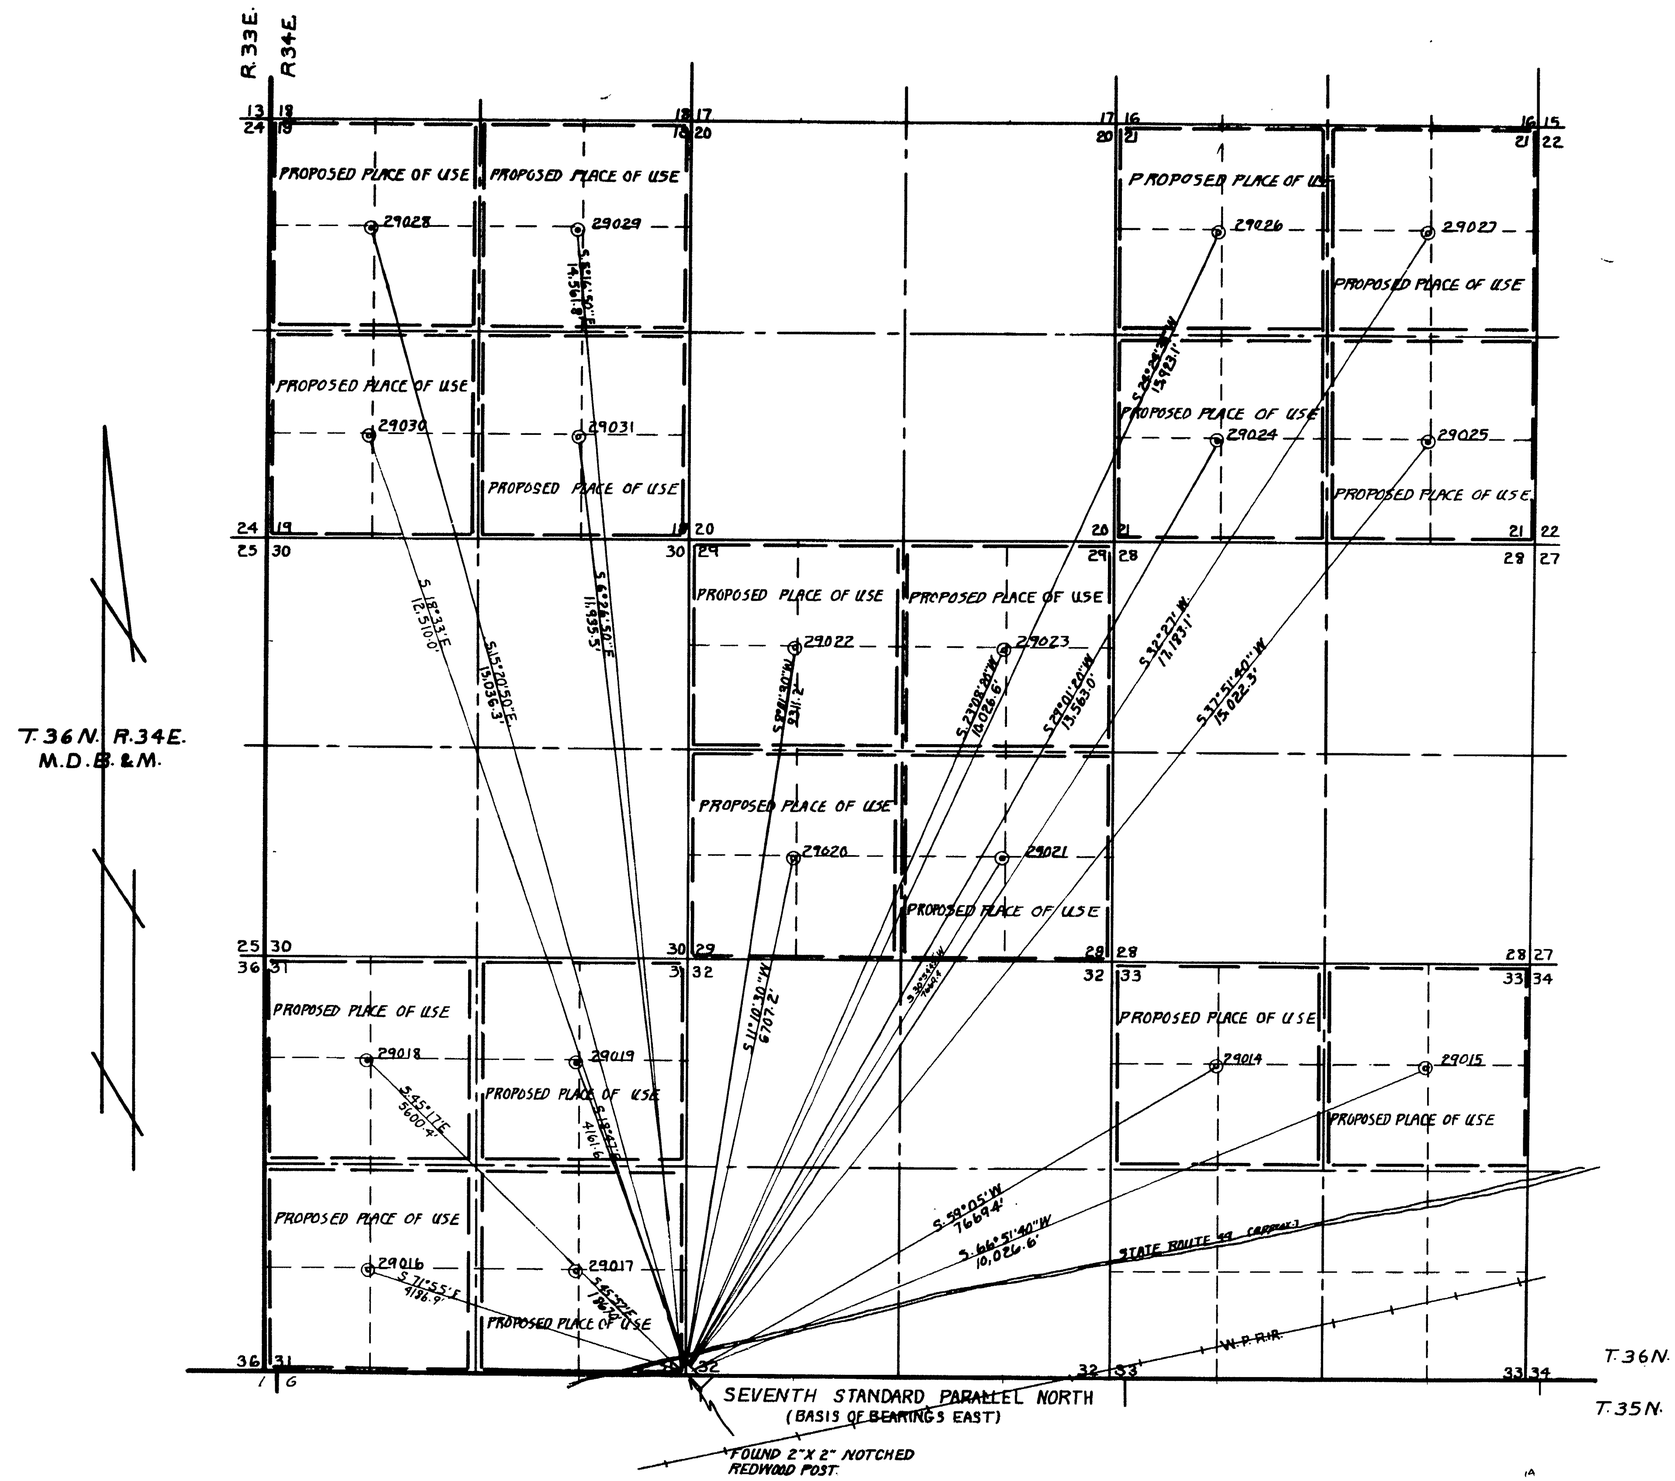

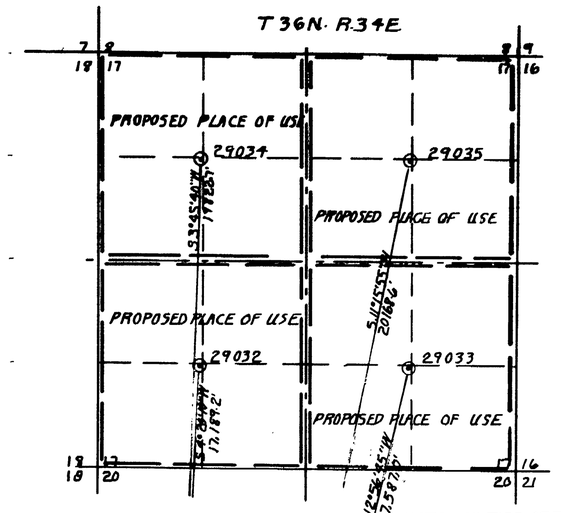

NOTE: All TIES ARE TO THE SW CORNER OF SECTION 32 T36N R.34E.

STATE OF NEVADA
COUNTY OF HUMBOLT] SS

I, J. R. Caldwell, being first duly sworn, depose and say that this map, consisting of ____ sheets, has been correctly drawn to the designated scale from field notes of a survey made by me, (or under my supervision and direction), BETWEEN THE 6TH AND 31ST DAY OF DECEMBER 1974, that it truly and correctly represents the proposed location and extent of the works used to divert water from UNDERGROUND in HUMBOLDT County, by KEY MANAGEMENT INC. for IRRIGATION.

That the proposed point of diversion, the location and size of the diverting channel, all reservoirs and basins, location and description of all measuring devices, and the boundary of all lands SHOWING BY 40-ACRE SUB-DIVISIONS THE LANDS TO BE IRRIGATED

and the location and names of all other works or streams which are crossed by or connected with said works are fully and correctly designated thereon.

J. R. Caldwell
State Water Right Surveyor No. 276

REGISTERED LAND SURVEYOR J. R. CALDWELL No. 626 STATE OF NEVADA

Subscribed and sworn to before me this 9th day of January 1975

Humboldt County Recorder

Scale 1" = 1000'

1000 0 1000 2000 3000 4000

FILED
JAN 12 1975
STATE ENGINEER'S OFFICE

J. R. Caldwell		
Winnemucca, Nevada		
Job No. ____	By	Date
Survey	JRC	12/6-31/74
Calculations	RNC	12/30/74
Drawing	RNC	12/30/74
Checked	ARR	1/9/75
Corrections	"	1/9/75

MAP TO ACCOMPANY

APPLICATION TO APPROPRIATE WATER

BY KEY MANAGEMENT INC.
FOR IRRIGATION
FROM UNDERGROUND
IN HUMBOLDT COUNTY, NEVADA

29030 29031 29032 29033 29034 29035
29024 29025 29026 29027 29028 29029
29023 29022 29021 29020 29019 29018 29017 29016 29015 29014