Section	Subdivision	Township	Range	Acres	Culture
4	SW¼ SW¼	29N	33E	40.00	Barley & Alfalfa
"	SE¼ SW¼	"	"	36.73	" " & Garden
				76.73	

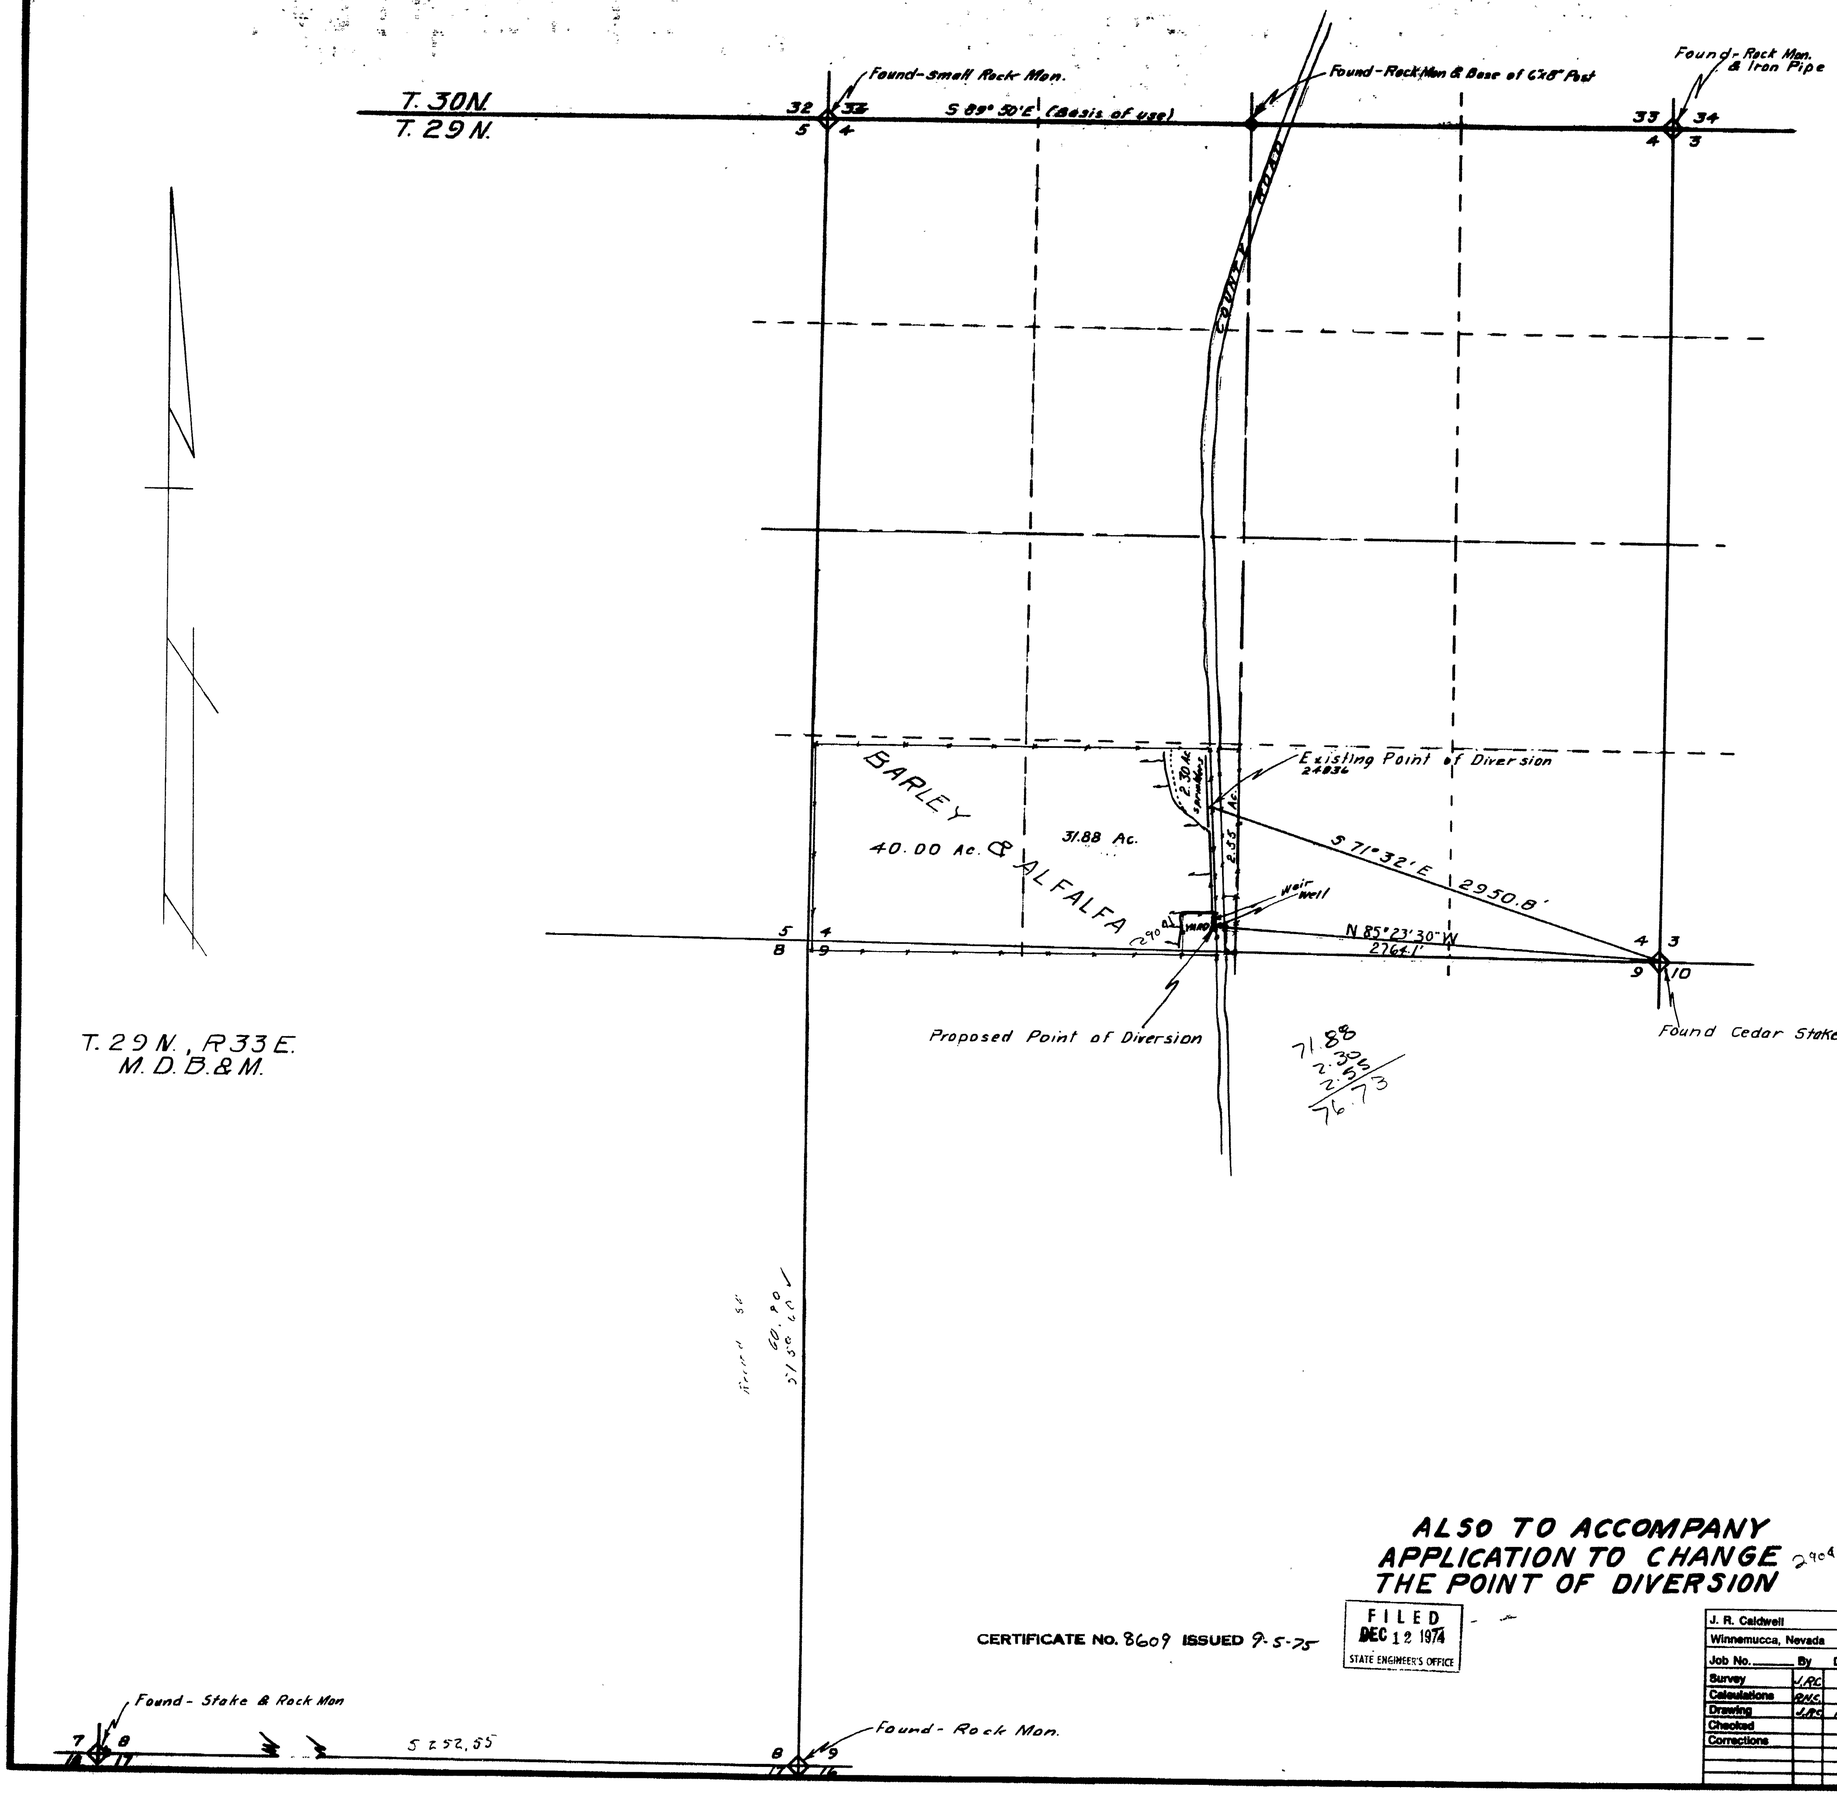

71.88
2.30
2.55
76.73

STATE OF NEVADA
COUNTY OF HUMBOLT] SS

I, J. R. Caldwell, being first duly sworn, depose and say that this map, consisting of ____ sheets, has been correctly drawn to the designated scale from field notes of a survey made by me, (or under my supervision and direction), on the 26th day of October, 1974, that it truly and correctly represents the proposed location and extent of the works used to divert water from Underground in Pershing County, by William Whitney Lawson & Enid Alyne Lawson for Irrigation & Domestic.

That the proposed point of diversion, the location and size of the diverting channel, all reservoirs and basins, location and description of all measuring devices, and the boundary of all lands owned or controlled by the applicant upon which water applied for under application No. 24836 is used and the location and names of all other works or streams which are crossed by or connected with said works are fully and correctly designated thereon.

J. R. Caldwell
State Water Right Surveyor No. 276

REGISTERED LAND SURVEYOR STATE OF NEVADA
J. R. CALDWELL
No. 626

Subscribed and sworn to before me this 25th day of November 1974

Gladys Tuel
Humboldt County Recorder

Scale 1" = 500'

500 0 500 1000 1500 2000

ALSO TO ACCOMPANY
APPLICATION TO CHANGE 29041
THE POINT OF DIVERSION

CERTIFICATE No. 8609 ISSUED 9-5-75

FILED
DEC 12 1974
STATE ENGINEER'S OFFICE

J. R. Caldwell		
Winnemucca, Nevada		
Job No.	By	Date
Survey	J.R.C.	
Calculations	R.N.C.	
Drawing	J.R.C.	11-22-74
Checked		
Corrections		

MAP TO ACCOMPANY

PROOF OF BENEFICIAL USE
UNDER APPLICATION NO. 24836

FOR IRRIGATION & DOMESTIC
BY WILLIAM WHITNEY LAWSON & ENID AIYNE LAWSON
FROM UNDERGROUND
IN PERSHING COUNTY, NEVADA

29041