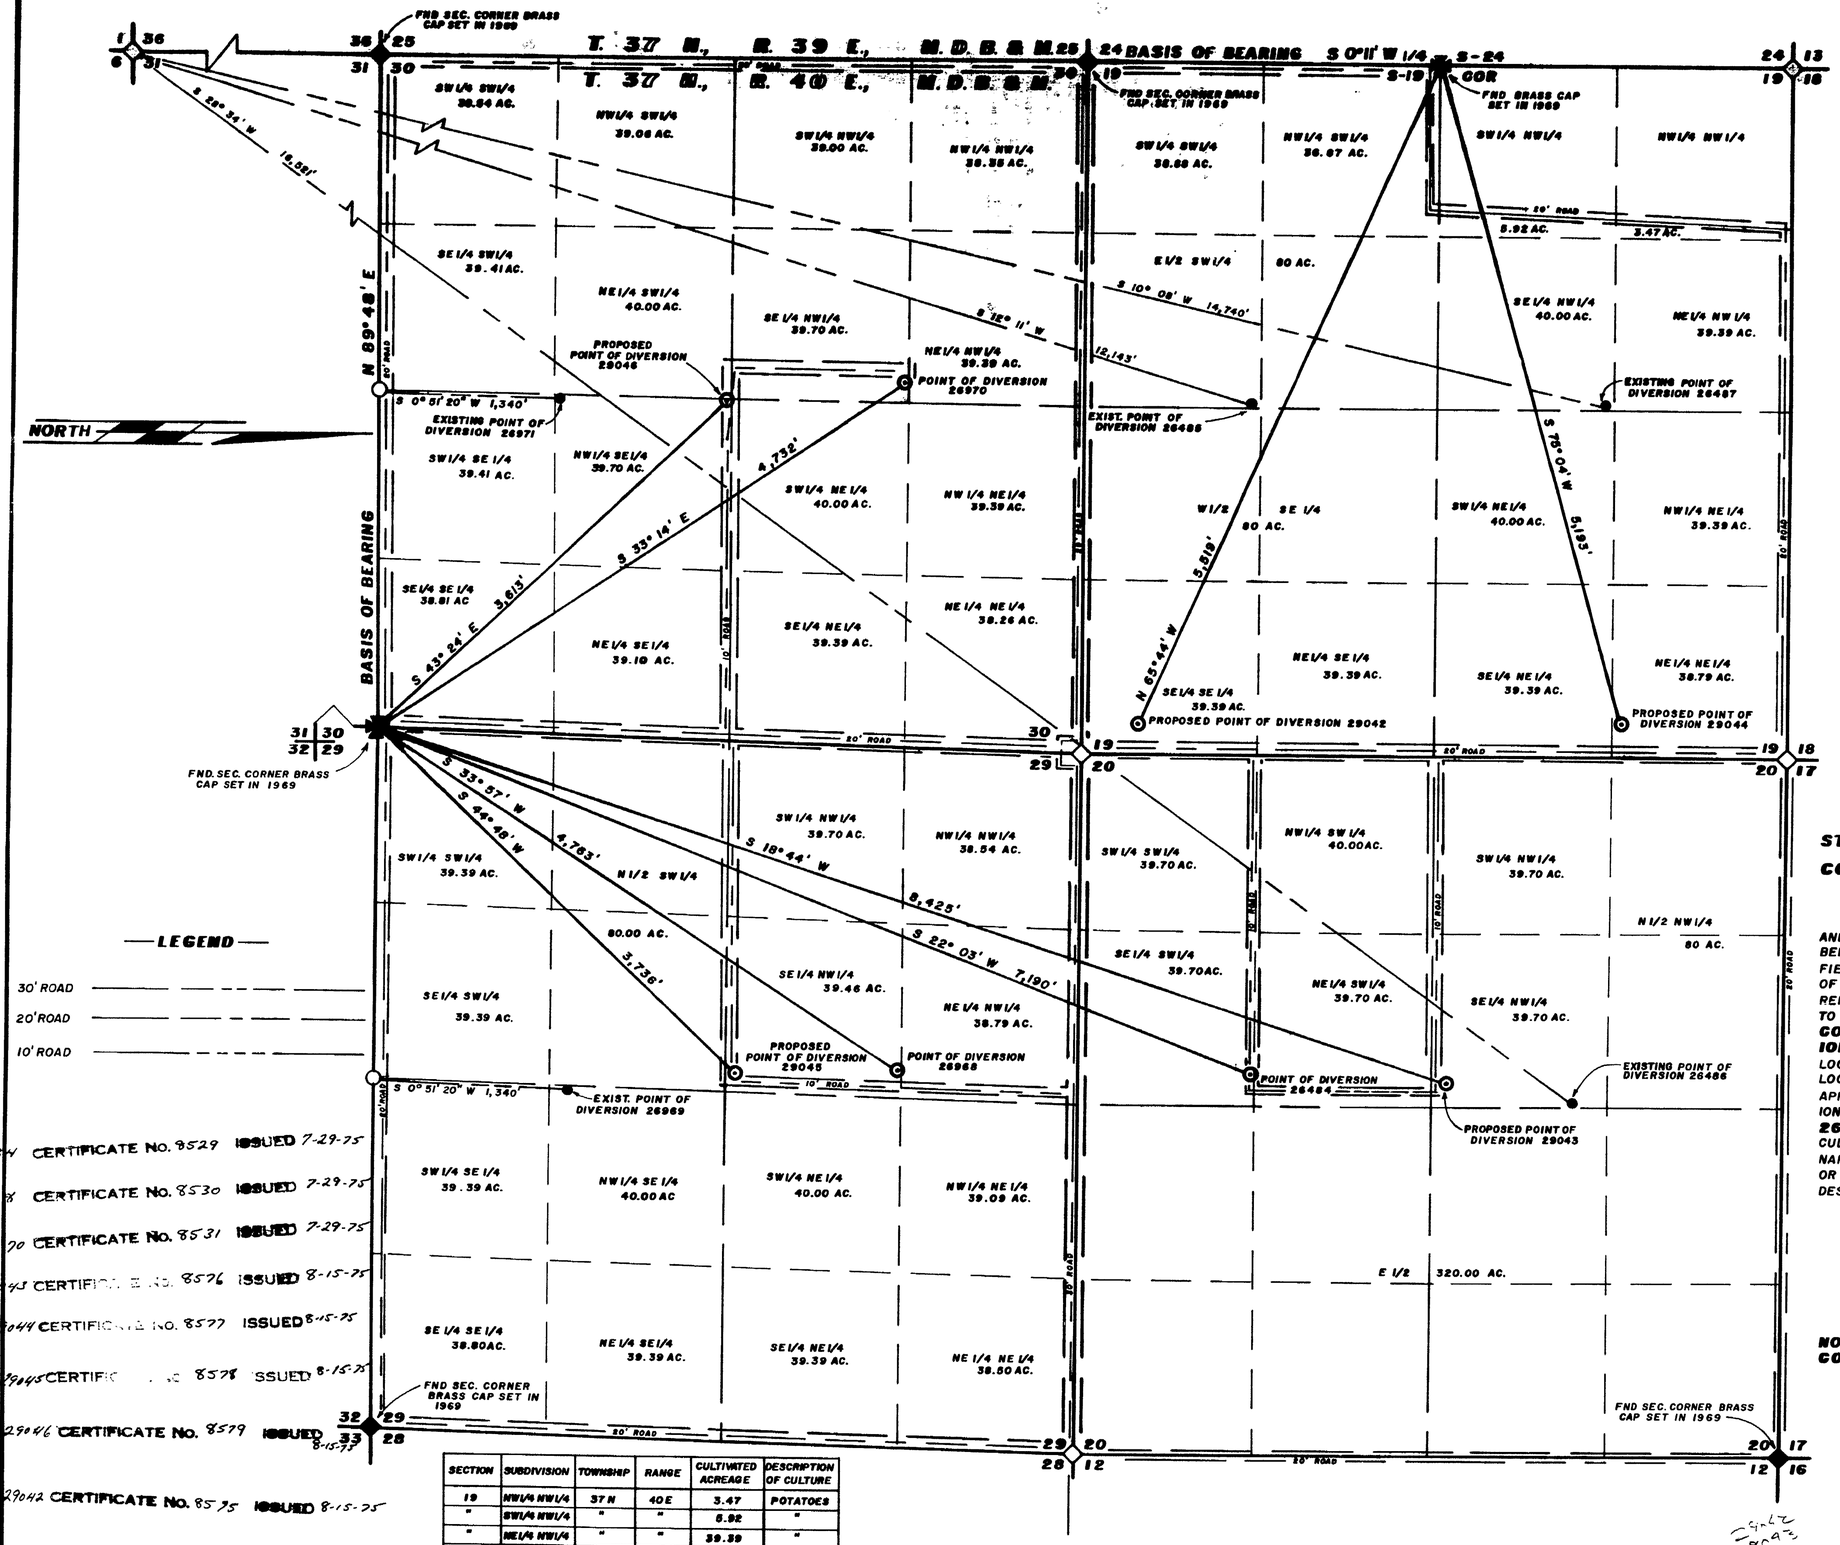

SECTION	SUBDIVISION	TOWNSHIP	RANGE	CULTIVATED ACREAGE	DESCRIPTION OF CULTURE
29	NW1/4 NW1/4	37 N	40 E	38.54	WHEAT
"	SW1/4 NW1/4	"	"	39.70	"
"	SE1/4 NW1/4	"	"	39.46	"
"	NE1/4 NW1/4	"	"	38.79	"
"	NW1/4 NE1/4	"	"	39.09	"
"	NE1/4 NE1/4	"	"	38.60	"
"	SE1/4 NE1/4	"	"	39.39	"
"	SW1/4 NE1/4	"	"	40.00	"
"	NW1/4 SE1/4	"	"	40.00	"
"	NE1/4 SE1/4	"	"	39.39	"
"	SE1/4 SE1/4	"	"	38.80	"
"	SW1/4 SE1/4	"	"	39.39	"
"	W1/2 SW1/4	"	"	80.00	"
"	SE1/4 SW1/4	"	"	39.39	"
"	SW1/4 SW1/4	"	"	39.39	"
TOTAL ACREAGE				629.83	

SECTION	SUBDIVISION	TOWNSHIP	RANGE	CULTIVATED ACREAGE	DESCRIPTION OF CULTURE
30	NW1/4 NW1/4	37 N	40 E	38.38	POTATOES
"	NE1/4 NW1/4	"	"	39.39	"
"	SW1/4 NW1/4	"	"	39.00	"
"	SE1/4 NW1/4	"	"	39.70	"
"	NW1/4 SW1/4	"	"	39.06	"
"	SW1/4 SW1/4	"	"	38.54	"
"	SE1/4 SW1/4	"	"	39.41	"
"	NE1/4 SW1/4	"	"	40.00	"
"	NW1/4 SE1/4	"	"	39.70	"
"	NE1/4 SE1/4	"	"	39.10	"
"	SW1/4 SE1/4	"	"	39.41	"
"	SE1/4 SE1/4	"	"	38.81	"
"	NW1/4 NE1/4	"	"	39.39	"
"	NE1/4 NE1/4	"	"	38.26	"
"	SE1/4 NE1/4	"	"	39.39	"
"	SW1/4 NE1/4	"	"	40.00	"
TOTAL ACREAGE				627.51	

STATE OF NEVADA
COUNTY OF DOUGLAS S. S.

I, **BRUCE R. SCOTT**, BEING FIRST DULY SWORN, DEPOSE AND SAY THAT THIS MAP, CONSISTING OF ONE (1) SHEET, HAS BEEN CORRECTLY DRAWN TO THE DESIGNATED SCALE FROM FIELD NOTES OF A SURVEY MADE BY ME, ON THE **7th.** DAY OF **SEPTEMBER, 1974**; THAT IT TRULY AND CORRECTLY REPRESENTS THE LOCATION AND EXTENT OF THE WORKS USED TO DIVERT WATER FROM **UNDERGROUND** SOURCES, IN **HUMBOLDT COUNTY**, BY **NEVADA FIRST CORPORATION** FOR **IRRIGATION & DOMESTIC** PURPOSES. THAT THE POINT OF DIVERSION, LOCATION AND DESCRIPTION OF ALL MEASURING DEVICES, THE LOCATION AND EXTENT OF LANDS OWNED OR CONTROLLED BY THE APPLICANT UPON WHICH WATER APPLIED FOR UNDER APPLICATIONS **26484, 29042, 29043, 29044, 26968, 29045, 26970 & 29046** ARE USED, TOGETHER WITH THE AREA AND KIND OF CULTURE IN EACH 40-ACRE SUBDIVISION, AND THE LOCATION AND NAMES OF ALL OTHER WORKS OR STREAMS WHICH ARE CROSSED BY OR CONNECTED WITH SAID WORKS ARE FULLY AND CORRECTLY DESIGNATED THEREON.

Bruce R. Scott
STATE WATER RIGHT SURVEYOR NO. 427

SUBSCRIBED AND SWORN TO BEFORE ME THIS **7th.** DAY OF **NOVEMBER, 1974**. NOTARY PUBLIC IN AND FOR **DOUGLAS COUNTY, NEVADA**.

Marilyn Vasey

SCALE 1" = 600'
600 0 600 1200 1800

SECTION	SUBDIVISION	TOWNSHIP	RANGE	CULTIVATED ACREAGE	DESCRIPTION OF CULTURE
19	NW1/4 NW1/4	37 N	40 E	3.47	POTATOES
"	SW1/4 NW1/4	"	"	5.92	"
"	NE1/4 NW1/4	"	"	39.39	"
"	SE1/4 NW1/4	"	"	40.00	"
"	NW1/4 SW1/4	"	"	38.67	"
"	SW1/4 SW1/4	"	"	38.68	"
"	E1/2 SW1/4	"	"	80.00	"
"	W1/2 SE1/4	"	"	80.00	"
"	SE1/4 SE1/4	"	"	39.39	"
"	NE1/4 SE1/4	"	"	39.39	"
"	NW1/4 NE1/4	"	"	39.39	"
"	NE1/4 NE1/4	"	"	38.79	"
"	SE1/4 NE1/4	"	"	39.39	"
"	SW1/4 NE1/4	"	"	40.00	"
TOTAL ACREAGE				560.68	

FILED
JAN 21 1975
STATE ENGINEER'S OFFICE

SECTION	SUBDIVISION	TOWNSHIP	RANGE	CULTIVATED ACREAGE	DESCRIPTION OF CULTURE
20	N1/2 NW1/4	37 N	40 E	80.00	WHEAT
"	SW1/4 NW1/4	"	"	39.70	"
"	SE1/4 NW1/4	"	"	39.70	"
"	E 1/2	"	"	320.00	"
"	NW1/4 SW1/4	"	"	40.00	"
"	NE1/4 SW1/4	"	"	39.70	"
"	SW1/4 SW1/4	"	"	39.70	"
"	SE1/4 SW1/4	"	"	39.70	"
TOTAL ACREAGE				638.80	

29042
29043
29044
29045
29046

VASEY—SCOTT ENGINEERING CO.
2989 HWY 50 EAST 702/883:1600
CARSON CITY, NEVADA 89701

MAP
TO SUPPORT THE PROOF OF BENEFICIAL USE UNDER APPLICATIONS
26484, 29042, 29043, 29044, 26968, 29045 26970 & 29046
AND
TO ACCOMPANY APPLICATION TO CHANGE THE POINT OF DIVERSION UNDER APPLICATIONS
26485, 26486, 26487 26969 & 26971
BY **NEVADA FIRST CORPORATION**
FROM UNDERGROUND SOURCES IN HUMBOLDT COUNTY, NEVADA
FOR IRRIGATION & DOMESTIC PURPOSES

26970 26968 26484 29046 29045 29044 29043 29042 File