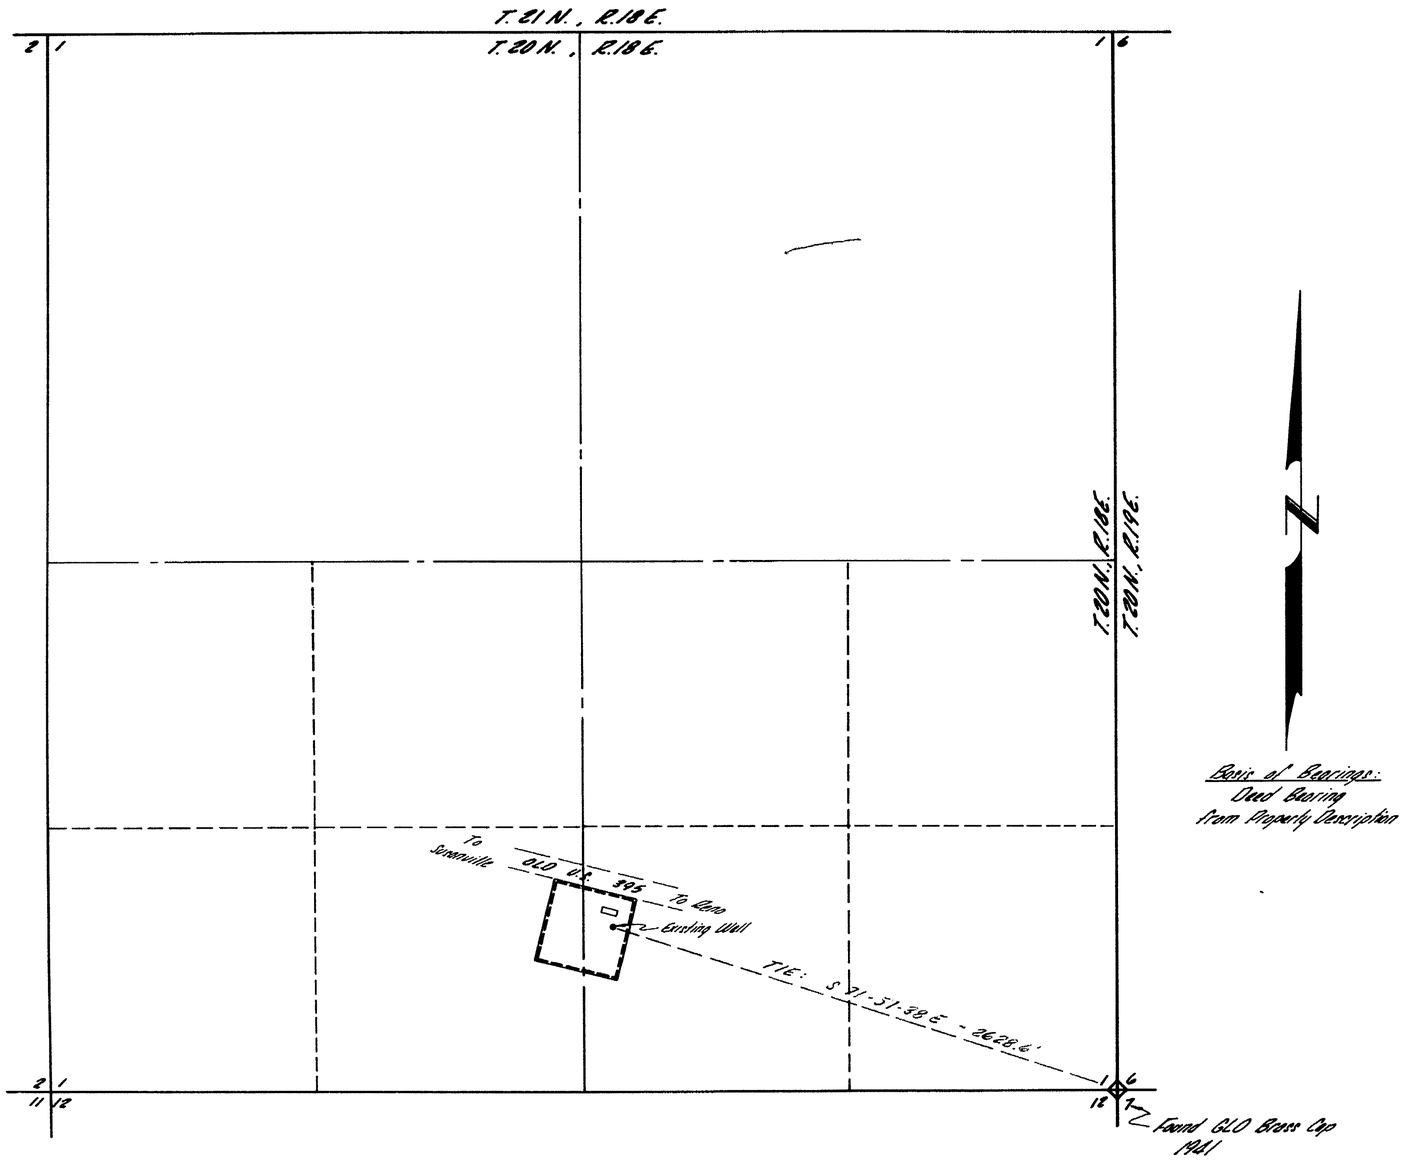

— SECTION 1 —
T.20N., R.18E., M.D.B.&M.
WASHOE COUNTY, NEVADA

Basis of Bearings:
Deed Bearing
From Property Description

STATE OF NEVADA
COUNTY OF WASHOE ss

I, CLAUDE E. HUNTER, being first duly sworn, depose and say that this map, consisting of one sheet, has been correctly drawn to the designated scale, from a survey made under my direction the 12th day of November, 1974; that it truly represents the location and extent of the works used to divert water from an underground source in Washoe County by Grove R. Holcomb for quasi-municipal purposes; that the point of diversion and the boundary of the land to be served are fully and correctly designated thereon.

Claude E. Hunter
State Water Right Surveyor #207

Subscribed and sworn before me this 16th day of DECEMBER, 1974.

DIXIE D. ODERMATT
Notary Public — State of Nevada
Washoe County
My Commission Expires Sept. 8, 1975

Dixie D. Odermatt
Notary Public in and for the
County of Washoe, State of Nevada

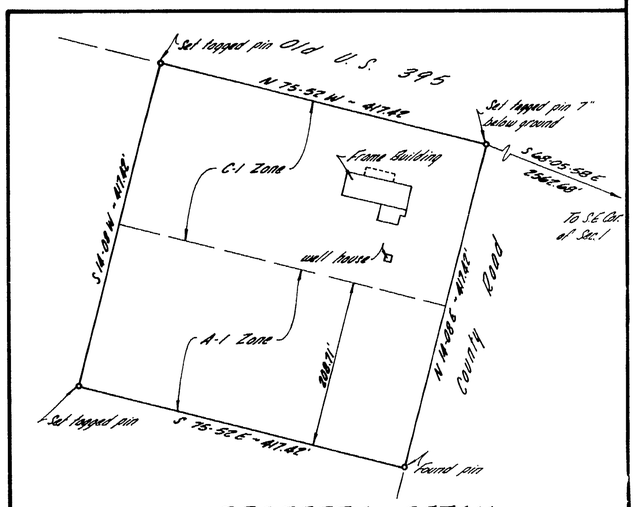

PROPERTY DETAIL
Scale: 1" = 100'

Scale: 1" = 400'

300 100
400 200 0 400 800

CERTIFICATE NO. 9063 ISSUED 7-6-77

FILED
DEC 18 1974
STATE ENGINEER'S OFFICE

MAP
TO ACCOMPANY APPLICATION TO
APPROPRIATE WATER FOR
QUASI-MUNICIPAL PURPOSES
by
GROVE R. HOLCOMB
from
AN UNDERGROUND SOURCE

29078