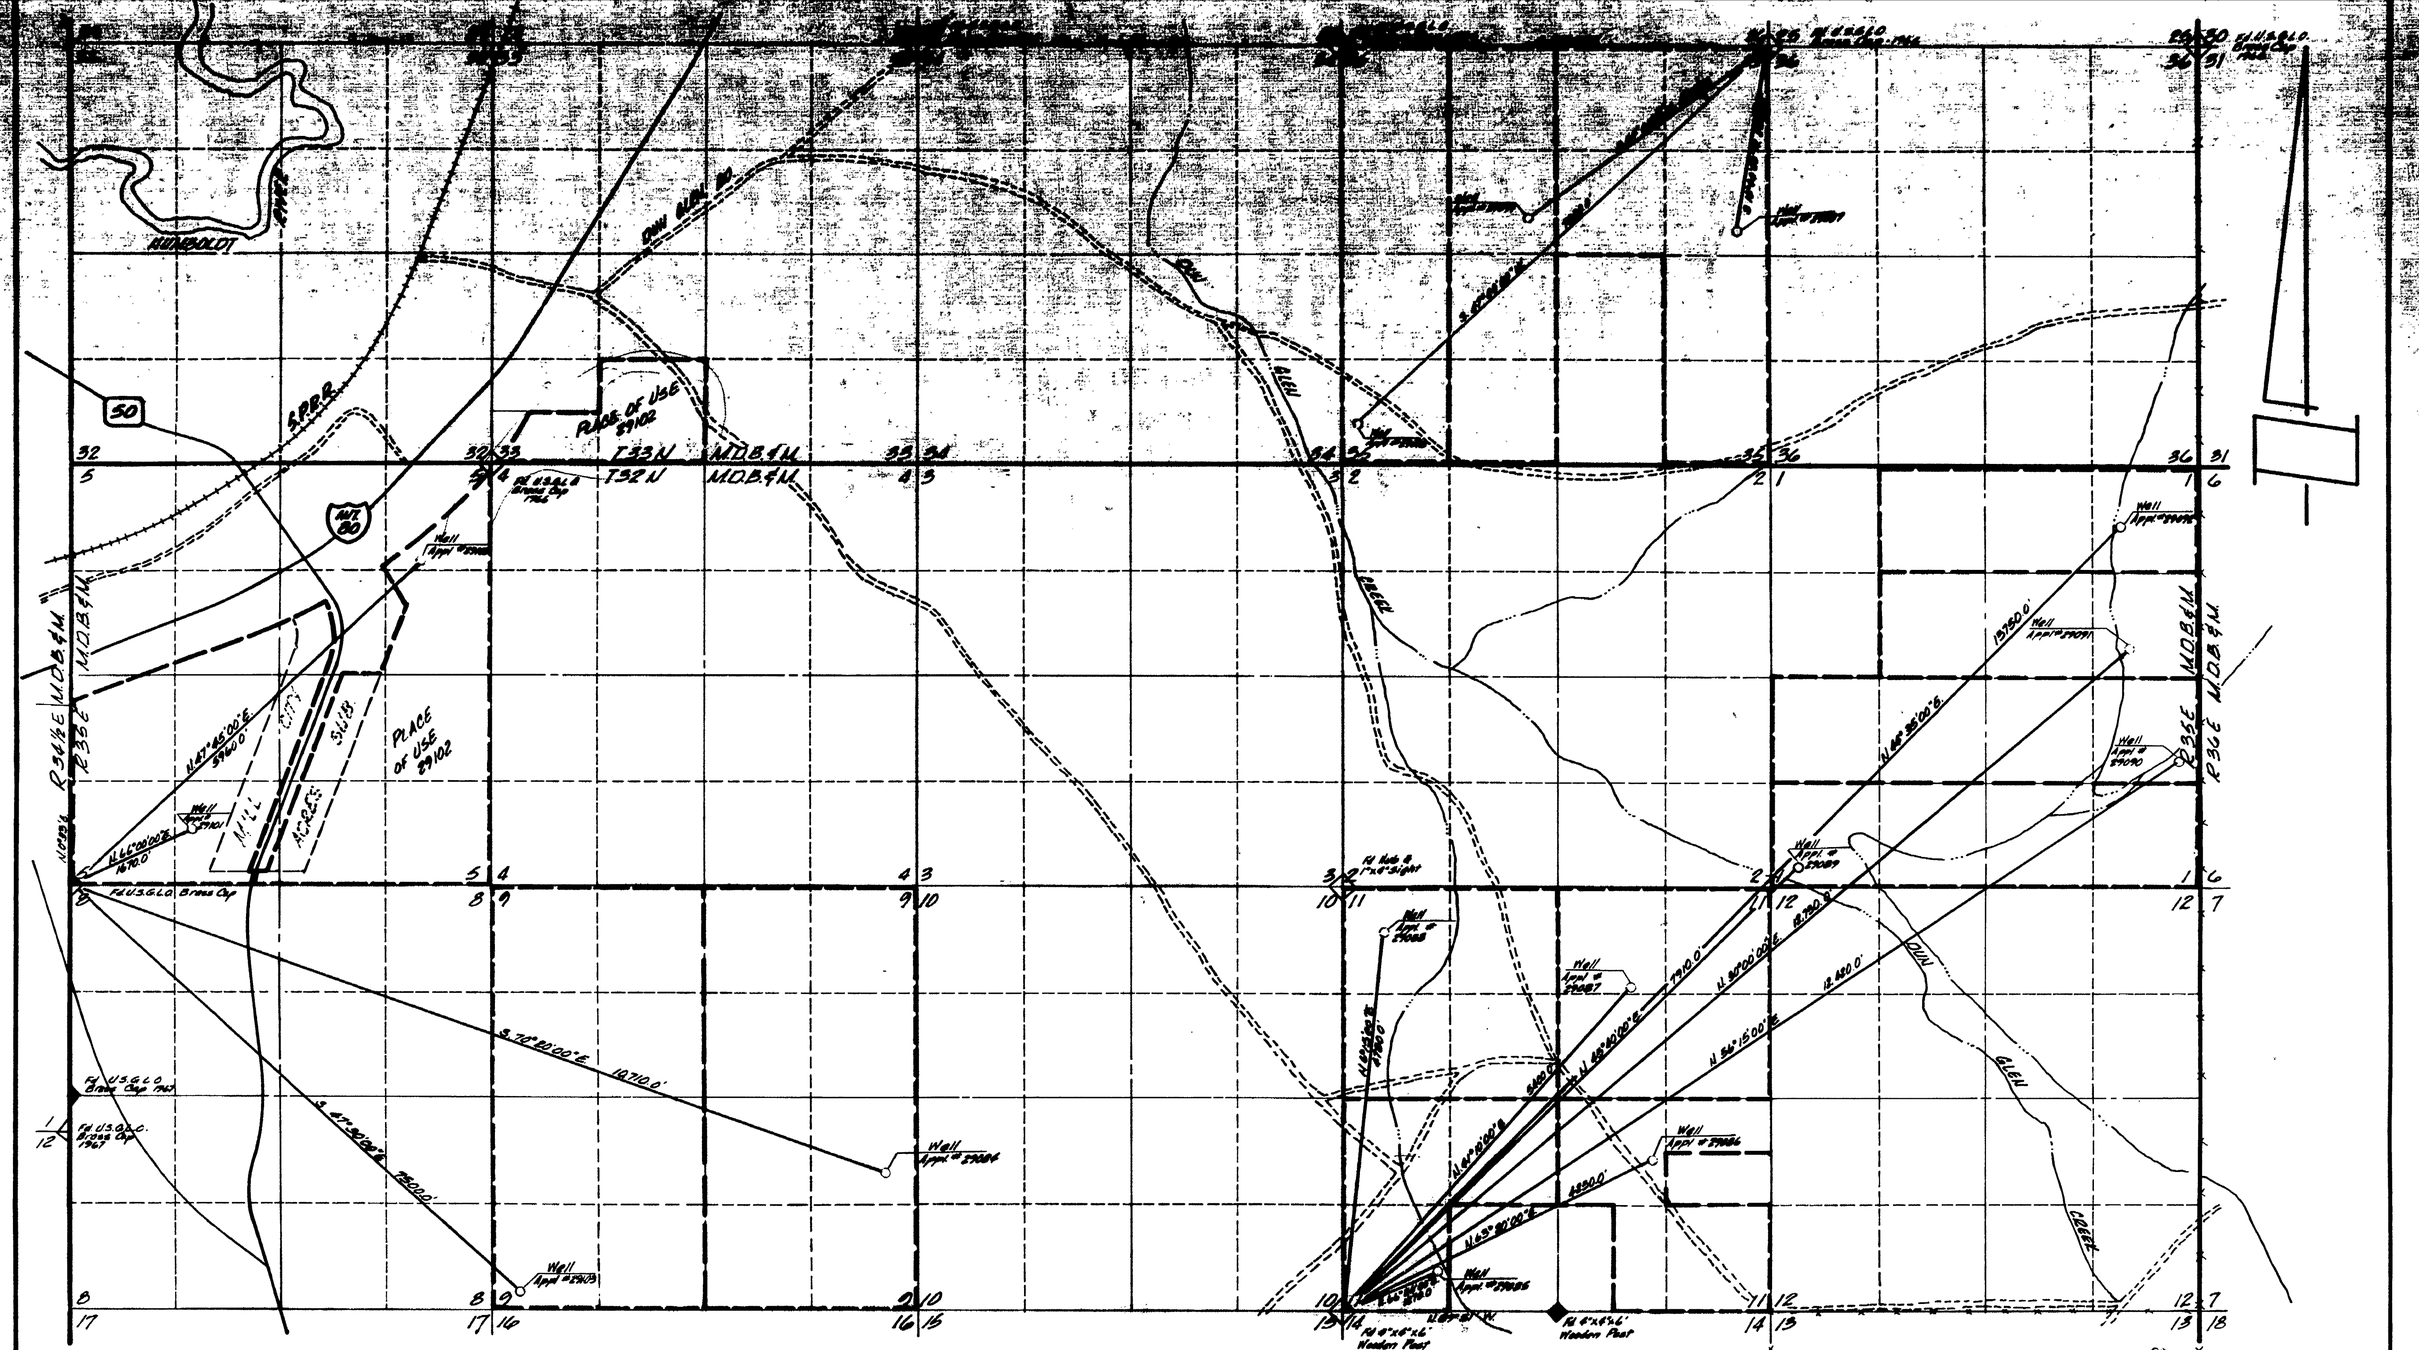

29084
29085
29086
29087
29088
29089

29090
29091
29092
29093
29094
29097
29101
29102
29103

STATE OF NEVADA
COUNTY OF WASHOE ss

I, Richard W. Arden, being first duly sworn, do hereby depose and say that this map, consisting of two sheets, has been correctly drawn to the designated scale from field notes of a survey made by me or under my supervision and direction, between the 15th day of January, and the 28th day of February, 1975; that it truly and accurately represents the proposed location and extent of works used to divert water from underground sources in Pershing County, Nevada, by ALLEN E. ROSS, for Irrigation and Domestic Purposes; that the proposed points of diversion, the location and names of all other works, that the boundaries of all lands, showing by forty (40) acre subdivisions, the areas proposed to be served are fully and correctly designated hereon.

Richard W. Arden
RICHARD W. ARDEN
State Water Rights Surveyor No. 307

Subscribed and sworn to before me, a Notary Public, in and for the County of Washoe, State of Nevada, on this 3rd day of March, 1975 A.D.

CAROL ANN ADAMS
State of Nevada
Washoe County
My Commission Expires June 25, 1975

Carol Ann Adams
NOTARY PUBLIC

FILED
MAR 3 1975
STATE ENGINEER'S OFFICE
STATE ENGINEER

29103
29102
29101
29097
29094
29093

MAP
TO ACCOMPANY APPLICATION
TO APPROPRIATE WATER
FOR IRRIGATION & DOMESTIC PURPOSES
BY ALLEN E. ROSS
IN PERSHING COUNTY, NEVADA
FROM UNDERGROUND SOURCES

SE & A CONSULTING ENGINEERS / PLANNERS
990 INDUSTRIAL WAY
SPARKS, NEVADA

JOB NO. 76325
JAN., 1975
RWA / HRM

29092 29091 29090 29089 29088 29087 29086 29085 29084 29082 - File under

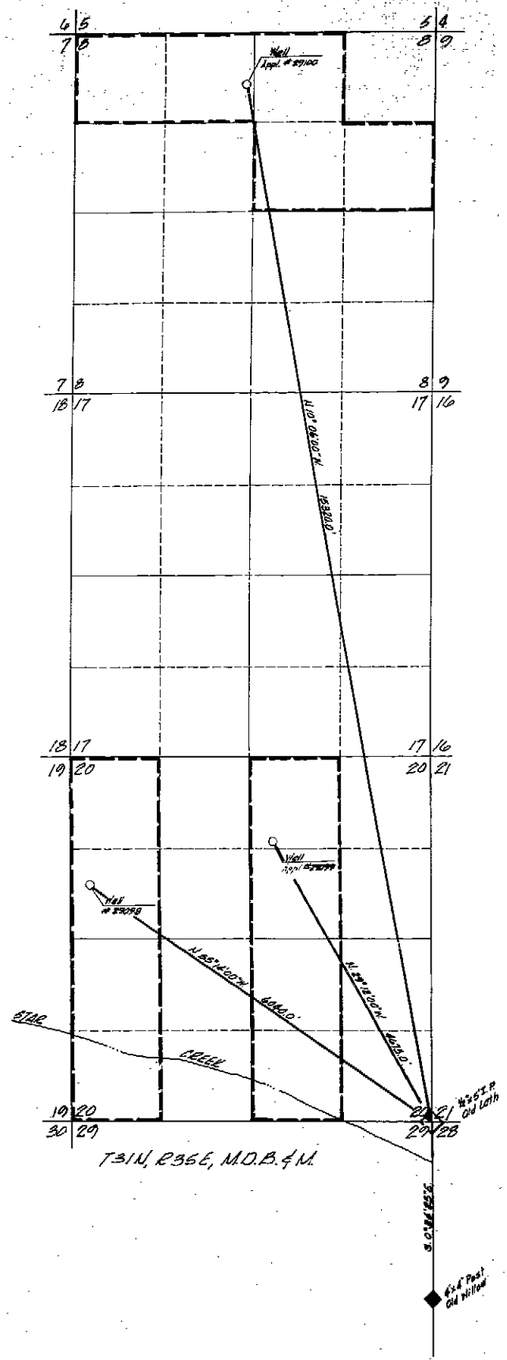

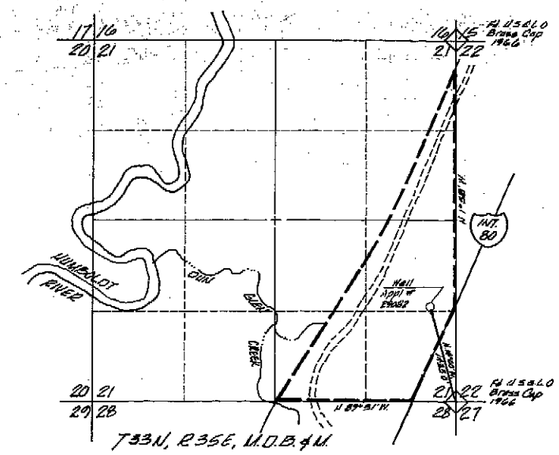

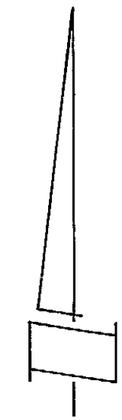

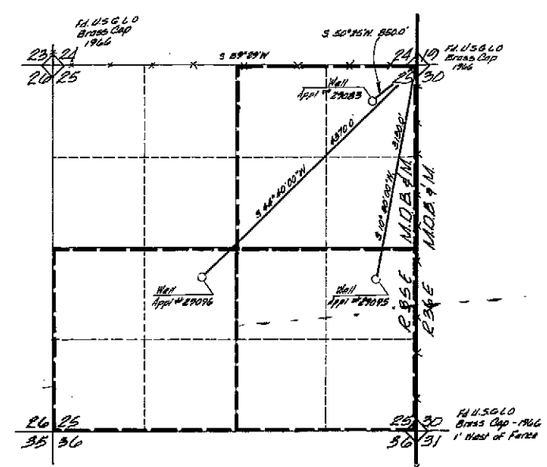

29082
29083
29095
29096
29098
29099
29100

0 500 1000 2000 3000

FILED
MAR 3 1975
STATE ENGINEER'S OFFICE

OFFICE
STATE ENGINEER

MAR 3 PM 3 55

MAP
TO ACCOMPANY APPLICATION
TO APPROPRIATE WATER
FOR IRRIGATION & DOMESTIC PURPOSES
BY ALLEN E. ROSS
IN PERSHING COUNTY, NEVADA
FROM UNDERGROUND SOURCES

SE & A CONSULTING ENGINEERS / PLANNERS
950 INDUSTRIAL WAY
SPARKS, NEVADA

JOB NO. 74325
JAN., 1975
RWA/HRM

29100 29099 29098 29096 29095 29083 29082