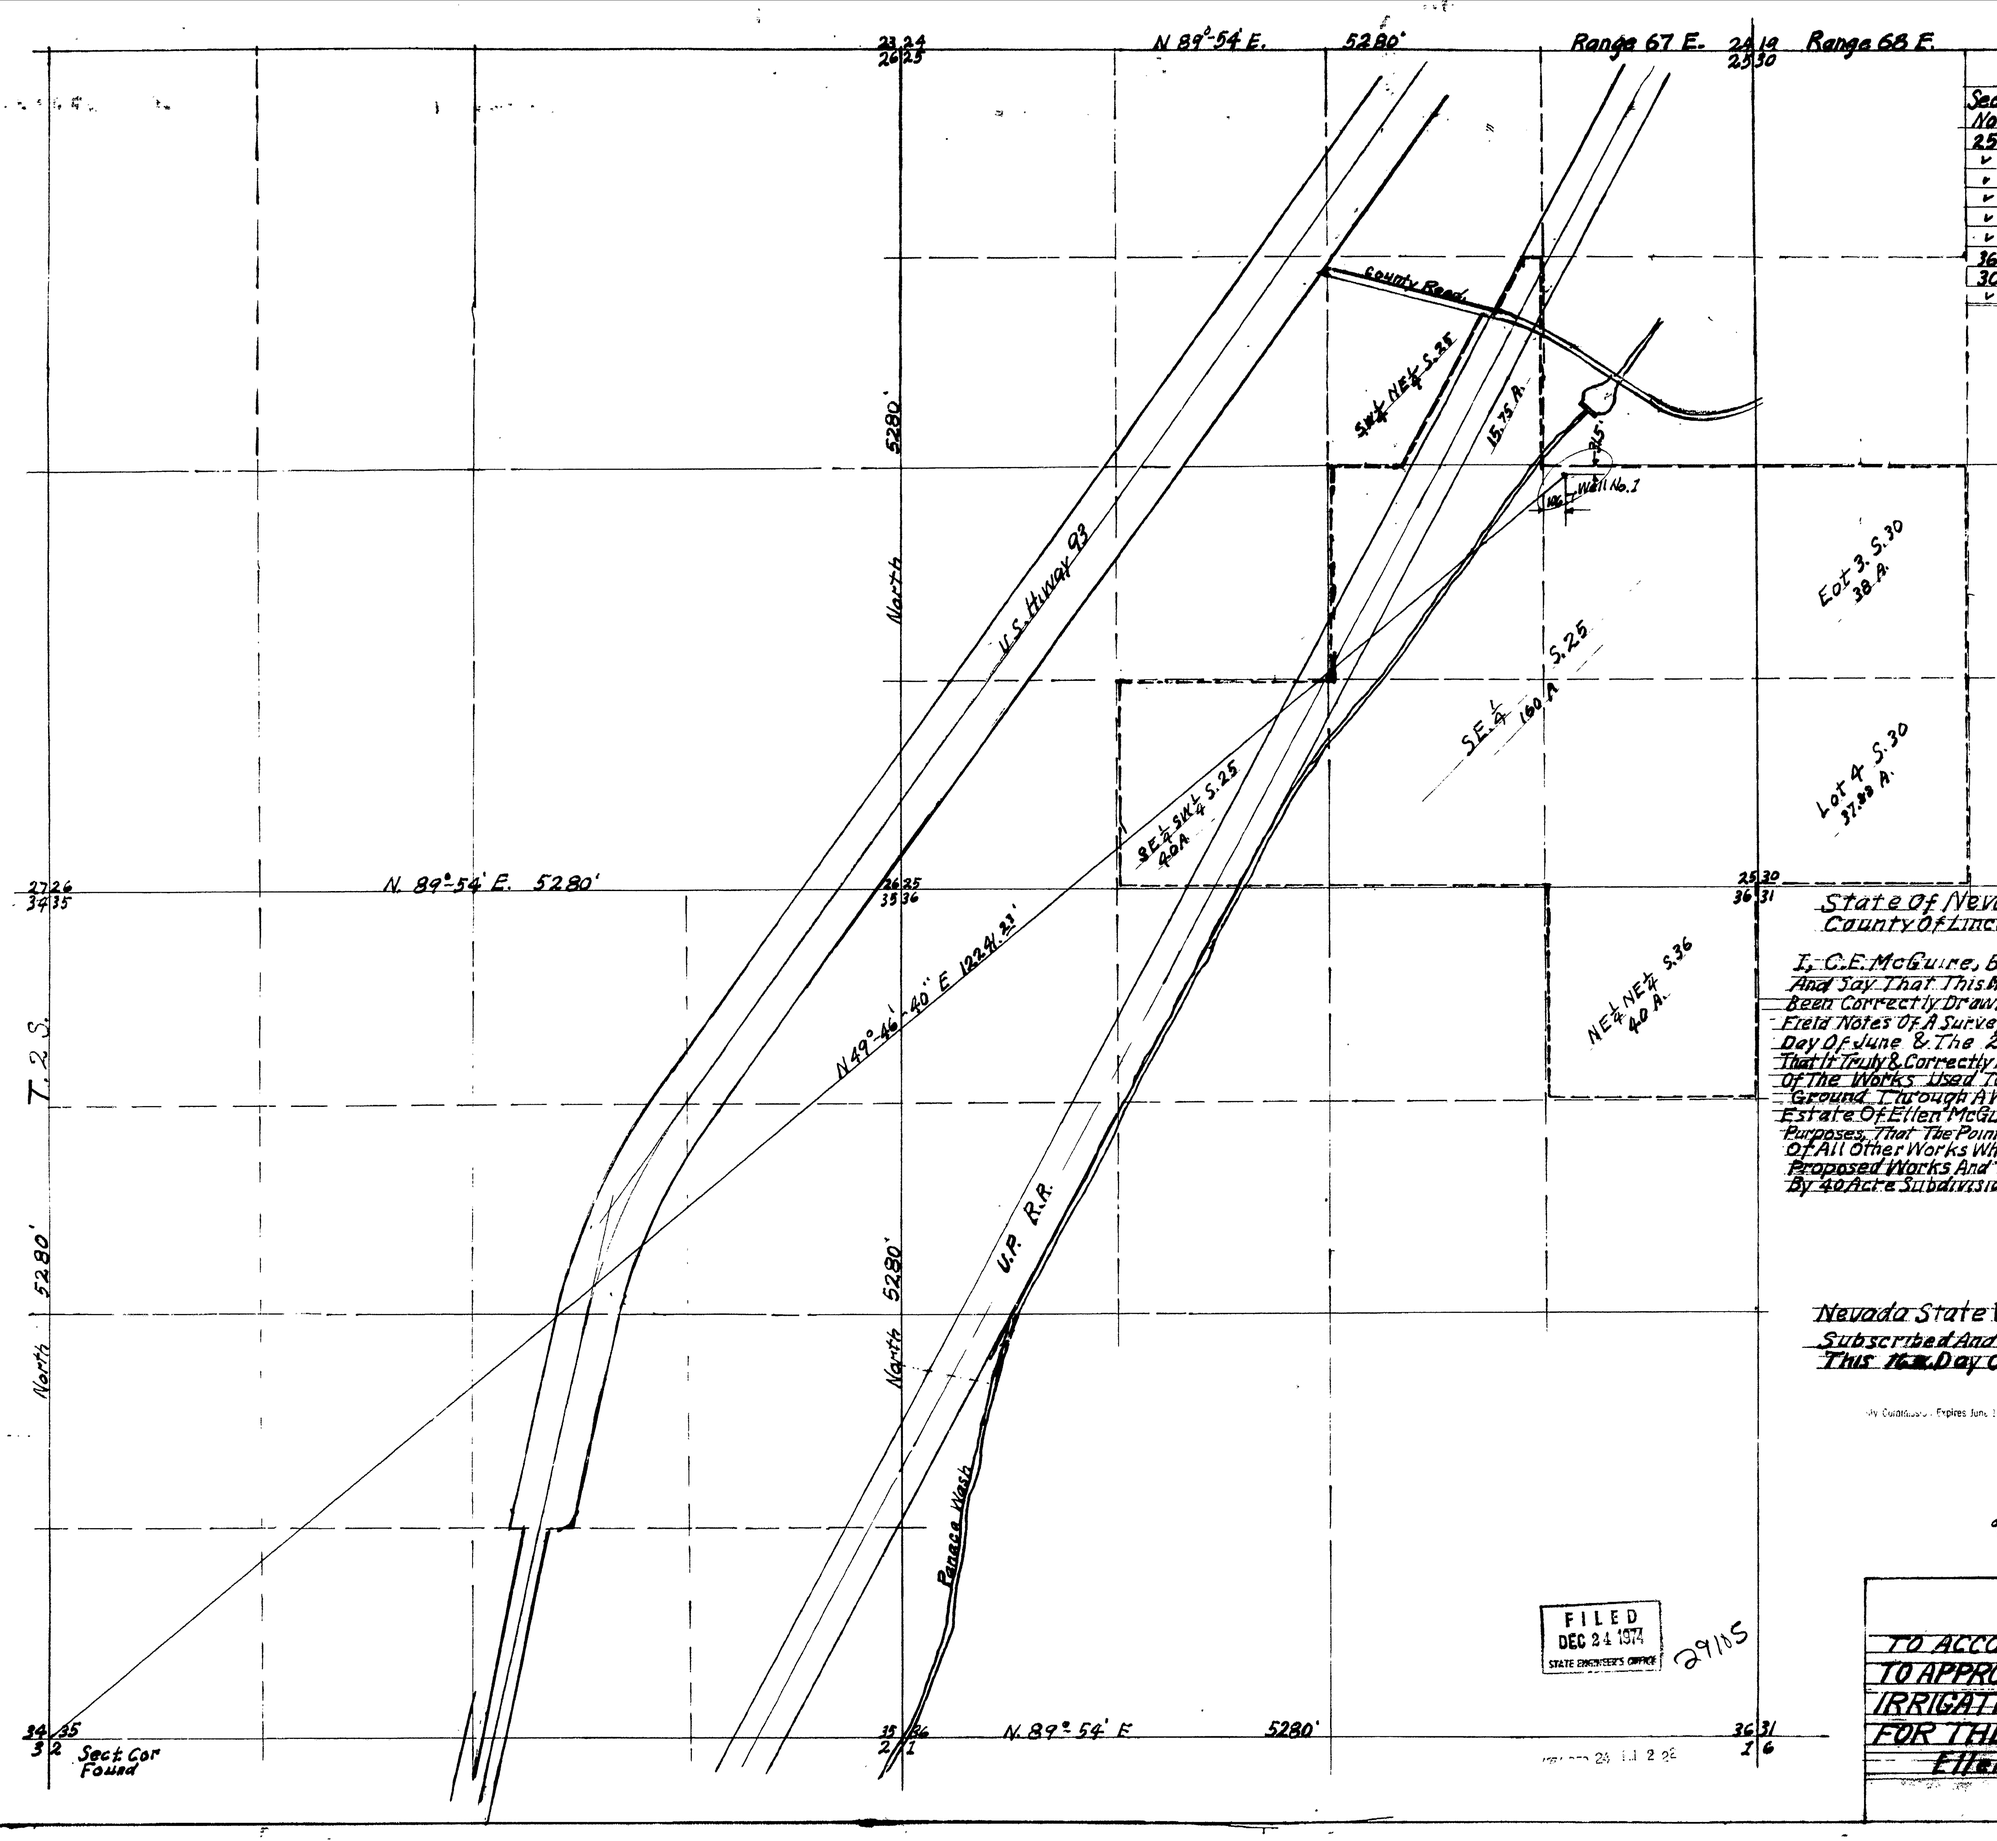

Sect. No.	Subdivision	T.	R	Acres	Description Of Culture
25	SE-SE	25	67E	40.	Undeveloped
✓	NE-SE	✓	✓	40.	✓
✓	SW-SE	✓	✓	40.	✓
✓	NW-SE	✓	✓	40.	✓
✓	SE-SW	✓	✓	40.	✓
✓	SW-NE	✓	✓	15.75	✓
36	NE-NE	✓	✓	40.	✓
30	Lot 3	✓	68E	38	✓
✓	Lot 4	✓	✓	37.88	✓

State Of Nevada } SS
County Of Lincoln

I, C.E. McGuire, Being First Duely Sworn Depose And Say That This Map Consisting Of One Sheet Has Been Correctly Drawn To The Designated Scale From Field Notes Of A Survey Made By Me Between The 15th Day Of June & The 2nd Day Of July 1962 & In July 1973. That It Truly & Correctly Represents The Location & Extent Of The Works Used To Divert Water From Under Ground Through A Well In Lincoln County For The Estate Of Ellen McGuire Hamilton For Irrigation & Domestic Purposes, That The Point Of Diversion, The Location & Name Of All Other Works Which Will Cross Or Connect With The Proposed Works And The Boundaries Of All Lands Shown By 40 Acre Subdivisions Or Fraction There of.

C.E. McGuire
Nevada State Water Right Surveyor
Subscribed And Sworn To Before Me.
This 16th Day Of Dec. 1974

Notary Public
State Of Arizona
County Of Maricopa.

My Commission Expires June 19, 1977

0 500 1000 1500

FILED
DEC 24 1974
STATE ENGINEER'S OFFICE

29105

MAP
TO ACCOMPANY APPLICATION TO APPROPRIATE WATER FOR IRRIGATION & DOMESTIC USE FOR THE ESTATE OF Ellen McGuire Hamilton.

29105