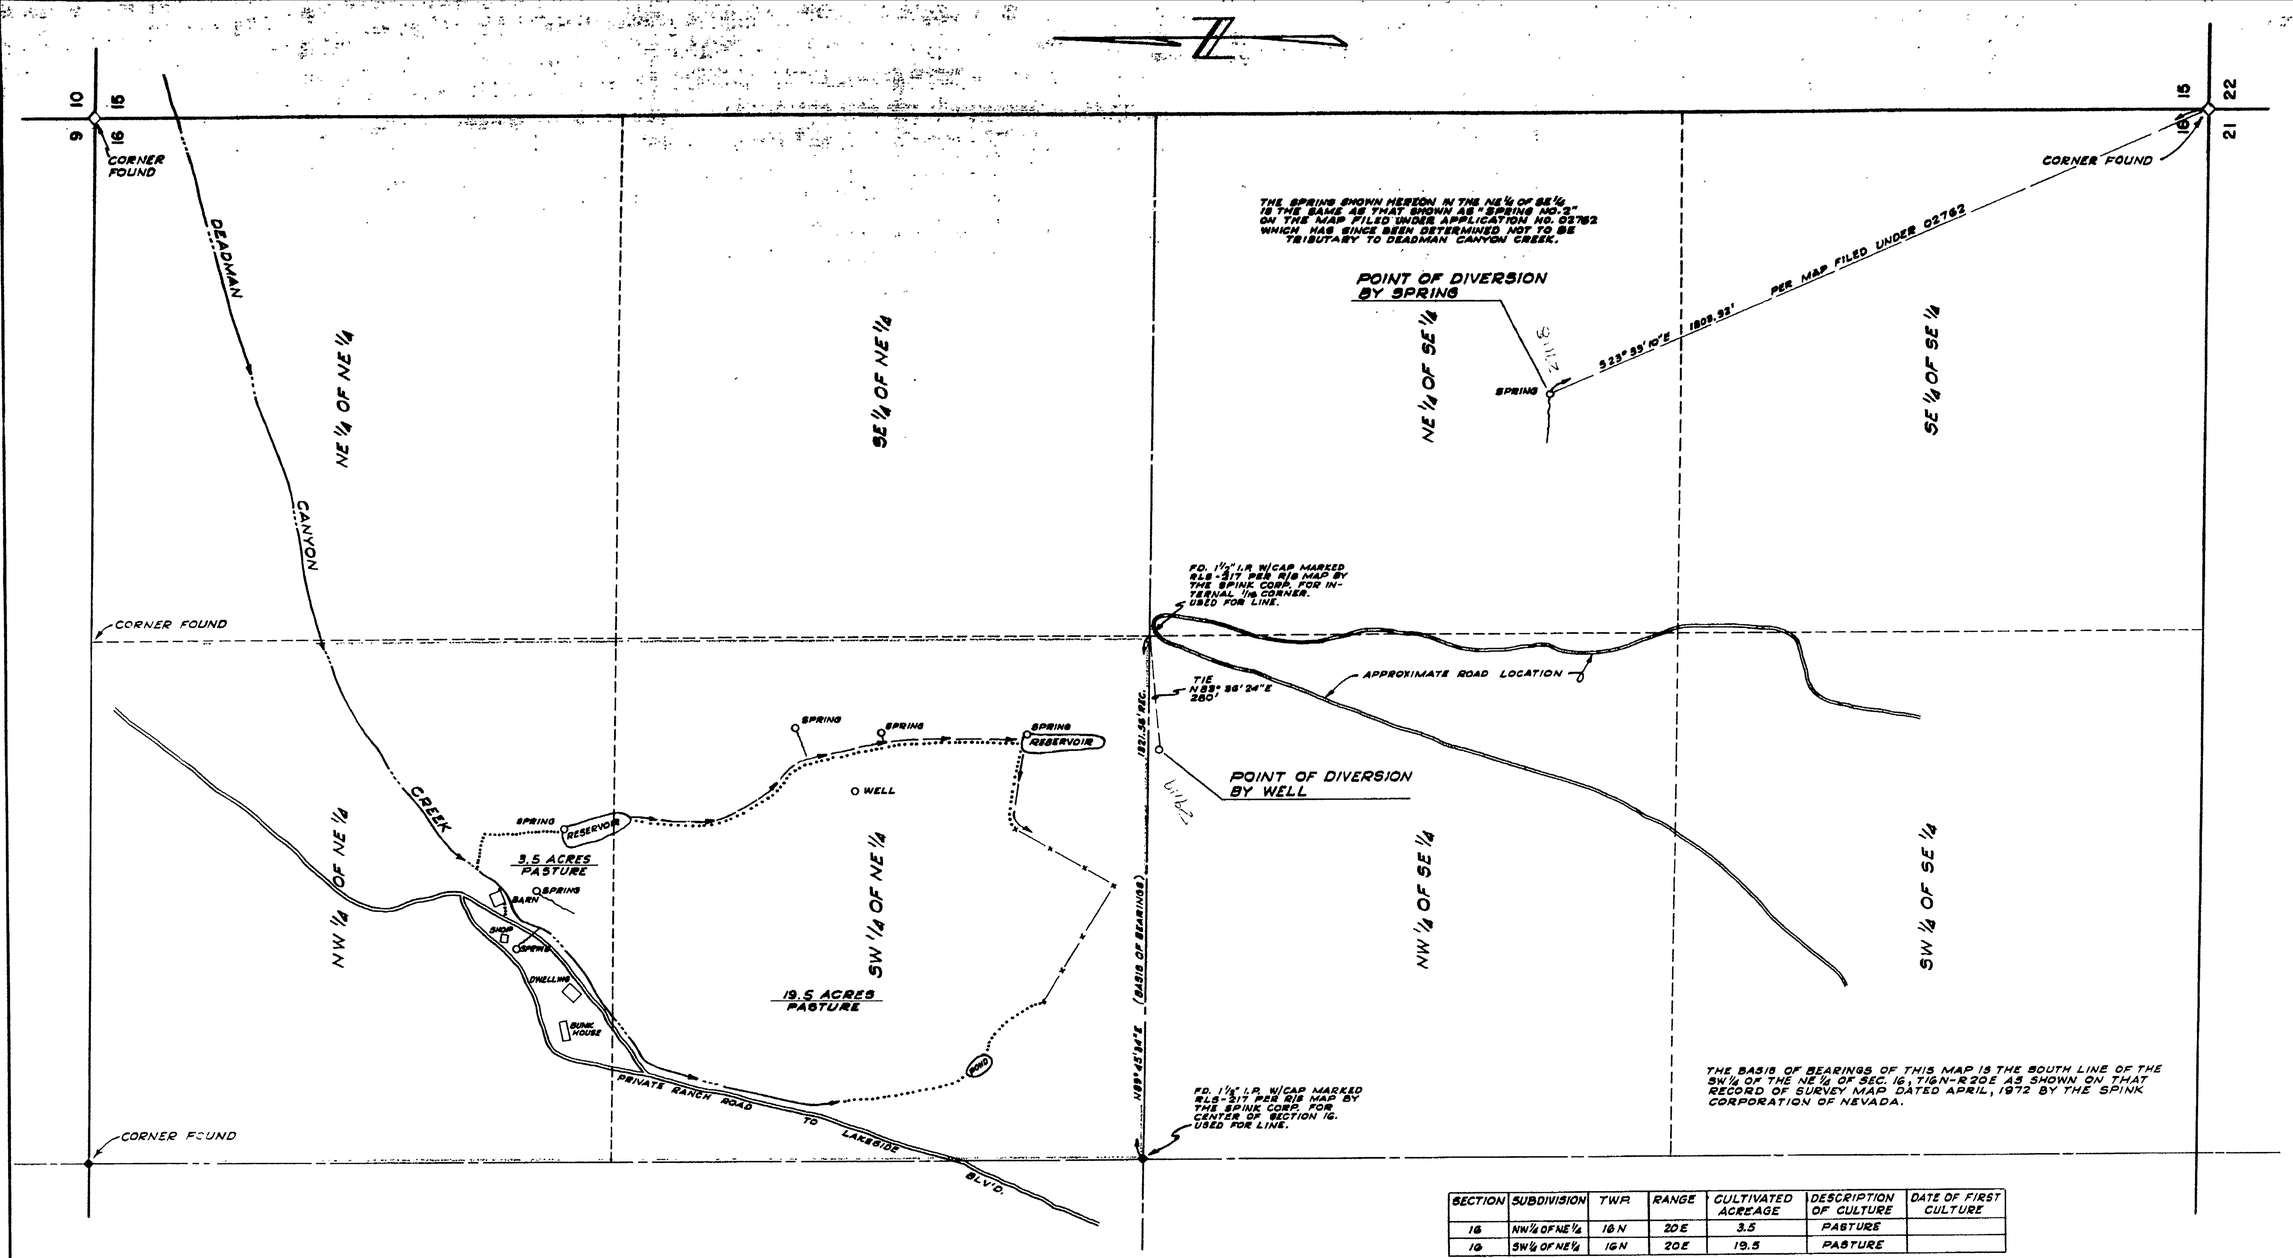

SECTION	SUBDIVISION	TWP.	RANGE	CULTIVATED ACREAGE	DESCRIPTION OF CULTURE	DATE OF FIRST CULTURE
16	NW 1/4 OF NE 1/4	16 N	20 E	3.5	PASTURE	
16	SW 1/4 OF NE 1/4	16 N	20 E	19.5	PASTURE	

E 1/2 OF SEC. 16, T16N-R20E
M.D.M.

STATE OF NEVADA } ss
COUNTY OF WASHOE

I, ROY H. HIBDON, BEING FIRST DULY SWORN, DEPOSE AND SAY THAT THIS MAP, CONSISTING OF ONE SHEET HAS BEEN CORRECTLY DRAWN TO THE SCALE DESIGNATED FROM FIELD NOTES OF A SURVEY MADE UNDER MY SUPERVISION AND DIRECTION IN DECEMBER, 1974 AND FROM OTHER SOURCES OF DATA, MAPS AND RECORDS; THAT IT TRULY AND CORRECTLY REPRESENTS THE PROPOSED LOCATION AND EXTENT OF THE WORKS USED TO DIVERT WATER FROM UNDERGROUND AND SPRING SOURCES IN WASHOE COUNTY BY MR. AND MRS. E.W. SCRIPPS, II FOR IRRIGATION, STOCKWATERING AND DOMESTIC PURPOSES. THAT THE PROPOSED POINTS OF DIVERSION, THE APPROXIMATE LOCATION OF THE DIVERTING CHANNEL, ALL RESERVOIRS OR BASINS, THE LOCATION AND NAMES OF ALL OTHER WORKS WHICH WILL CROSS OR CONNECT WITH THE PROPOSED WORKS, AND THE BOUNDARY OF ALL LANDS, SHOWING BY 40 ACRE SUBDIVISIONS THE AREAS PROPOSED TO BE IRRIGATED, ARE FULLY AND CORRECTLY DESIGNATED HEREON.

Roy H. Hibdon
ROY H. HIBDON
STATE WATER RIGHT SURVEYOR NO. 870

SUBSCRIBED AND SWORN TO BEFORE ME, A NOTARY PUBLIC, THIS 2nd DAY OF January, 1975.
NOTARY PUBLIC IN AND FOR WASHOE COUNTY.

Roger H. Elton
NOTARY PUBLIC

ROGER H. ELTON
Notary Public — State of Nevada
Washoe County
My Commission Expires Oct. 25, 1978

FILED
JAN 3 1975
STATE ENGINEER'S OFFICE

0 50 100 200 300 400
SCALE- 1" = 200'

MAP
TO ACCOMPANY APPLICATION
TO APPROPRIATE WATER
FOR IRRIGATION, STOCKWATERING
AND DOMESTIC PURPOSES
BY MR. & MRS. E.W. SCRIPPS, II
FROM UNDERGROUND & SPRING SOURCES

WALTERS ENGINEERING
RENO, NEVADA

JAN., 1975
RHH, & E.T.S.

29119 29118