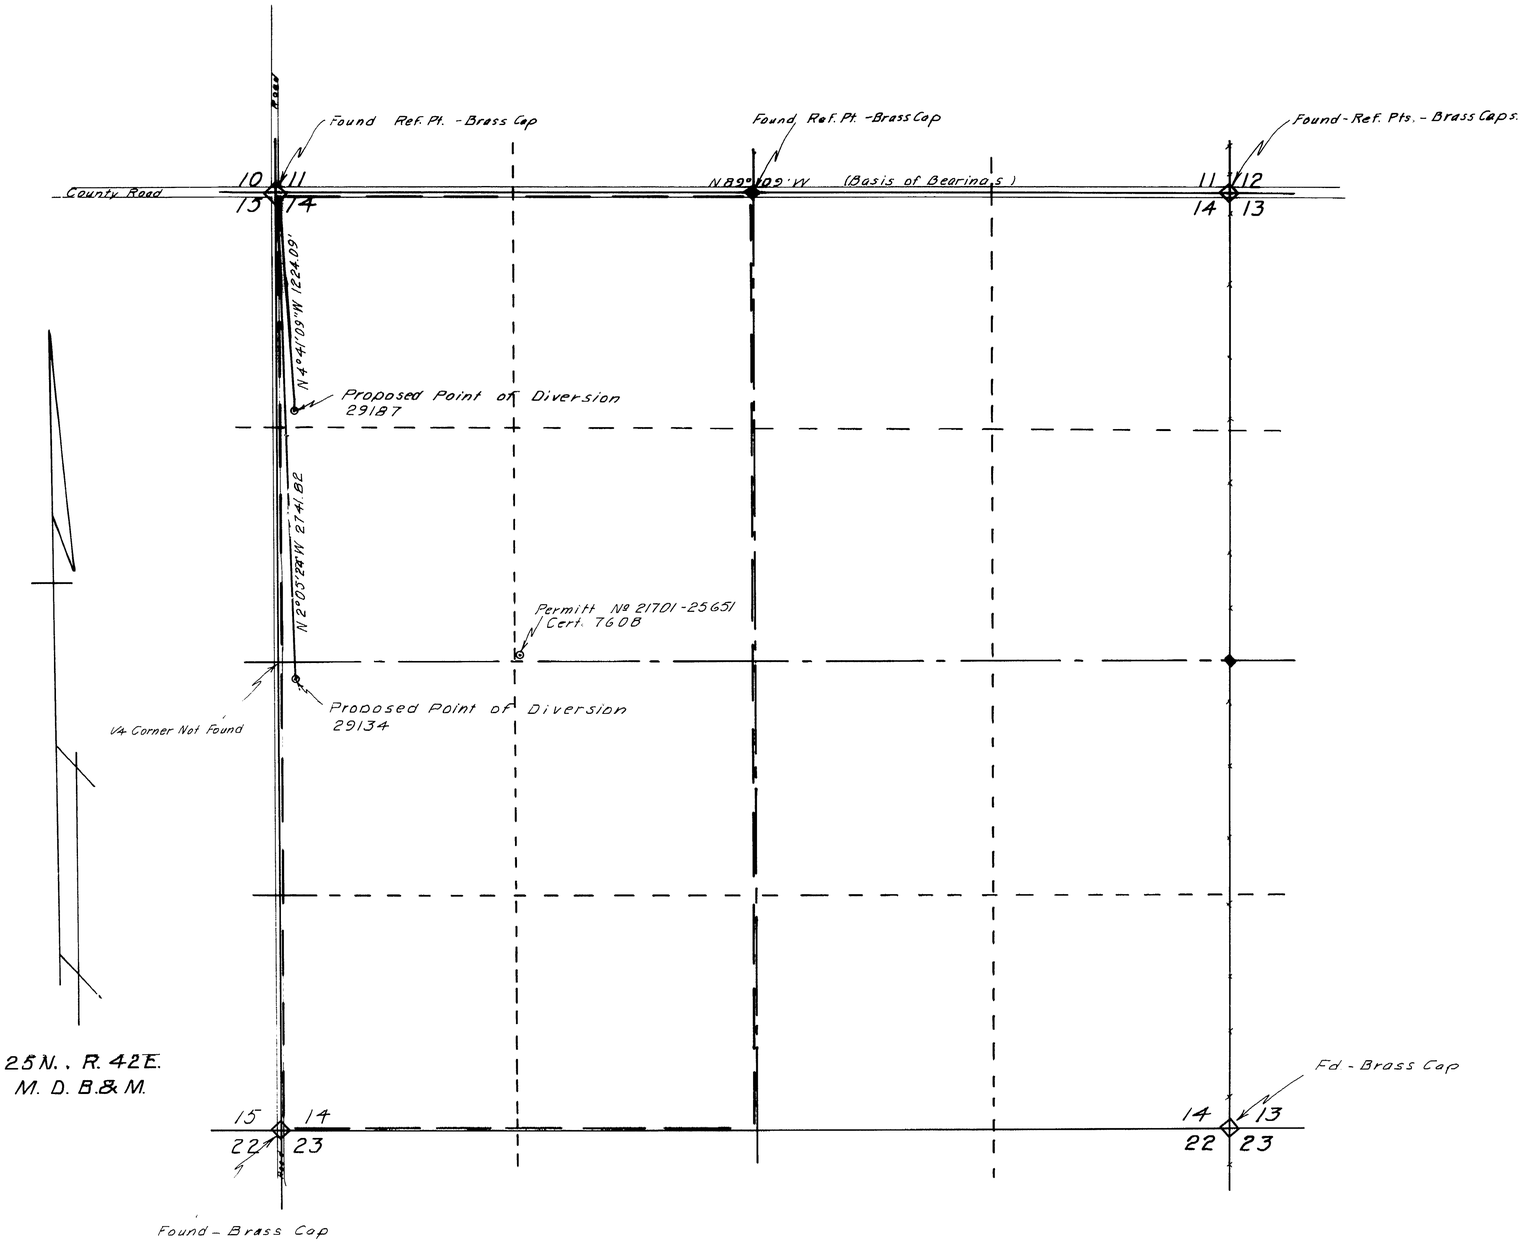

on the 6th day of February, 1975

underground

Lander Petroleum Specialty Company irrigation

showing by 40-acre subdivisions the lands to be irrigated

J. R. Caldwell
State Engineer
No 2[illegible]
J. R. CALDWELL
REGISTERED PROFESSIONAL ENGINEER
STATE OF NEVADA
7th day of [illegible] 1975
Gladys [illegible]
Humboldt County Recorder

400'

400 0 400 800 1200 1600

1975 FEB 10 AM 10:31

RECEIVED

STATE ENGINEERING OFFICE

J. R. Caldwell
Winnemucca Nevada
Job No 7523

	By	Date
Survey	J.R.C.	2/6/75
Calculations		
Drawing		
Checked		
Corrections		

MAP TO ACCOMPANY

APPLICATION TO APPROPRIATE WATER

FOR IRRIGATION

BY PETROLEUM SPECIALTY COMPANY

FROM UNDERGROUND

IN LANDER COUNTY, NEVADA

29187 29134 File under