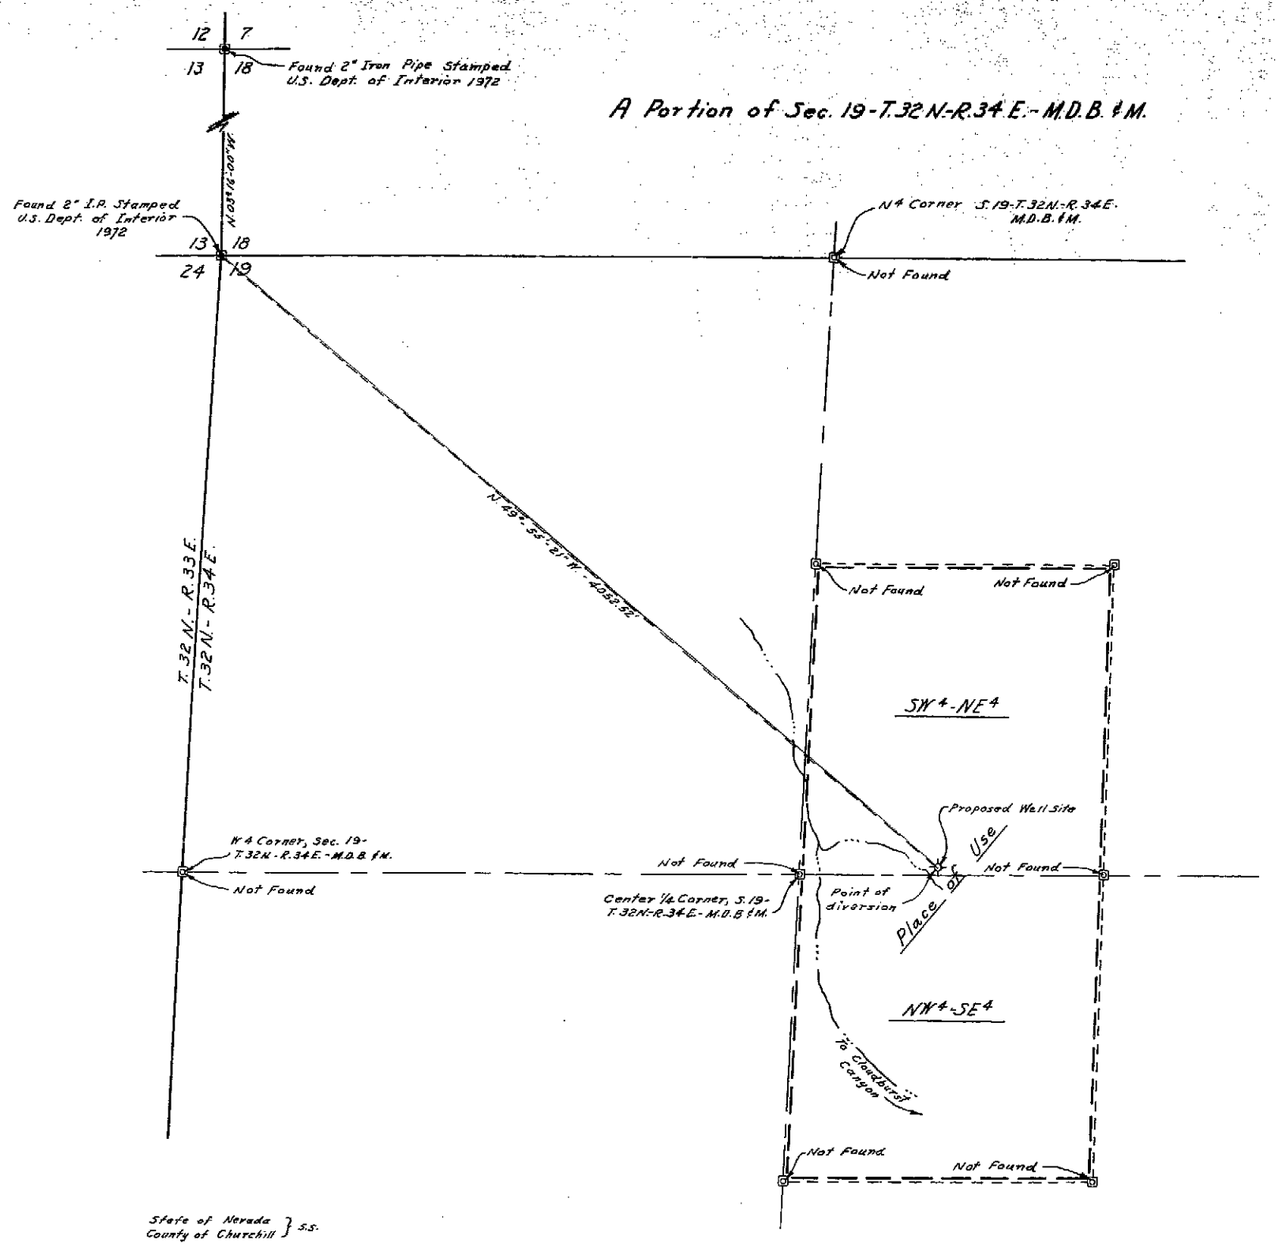

State of Nevada
County of Churchill } S.S.

I, Lowell D. Emery, being first duly sworn, depose and say that this map consisting of 1 Sheet numbered from 1 to 1 inclusive, has been correctly drawn to the designated scale from field notes of a survey made by me between the 3rd day of and the 6th day of January, 1975; That it truley and correctly represents the proposed location and extent of the works used to divert water from an underground source in Pershing County by Challenge Exploration & Mining Inc. for Industrial (Mining & Milling) purposes. That the proposed point of diversion and return, the location of the mill, the approximate size and capacity of the diverting channel, and the location and names of all other works or streams which are crossed by or connected with said works, are fully and correctly designated here on.

Lowell D. Emery
Lowell D. Emery ~ S.W.R.S. - 330

Subscribed and sworn to before me this 17th day of January, 1975; Notary Public in and for Churchill County, Nevada.

Ronald E. Miller
Notary Public

Seal

RONALD E. MILLER
Notary Public State of Nevada
Churchill County
My Commission Expires July 18, 1978

FILED
JAN 17 1975
STATE ENGINEER'S OFFICE

Map to Accompany Application To Appropriate Water From an Underground Source - By Challenge Exploration & Mining Inc.

Drawn by: J.V.M. Date: Jan. 16, 1975 Scale: 1" = 300'	Surveyed by: Lowell D. Emery - S.W.R.S. 330 P.O. Box 84 Fallon, Nevada 89406

29157