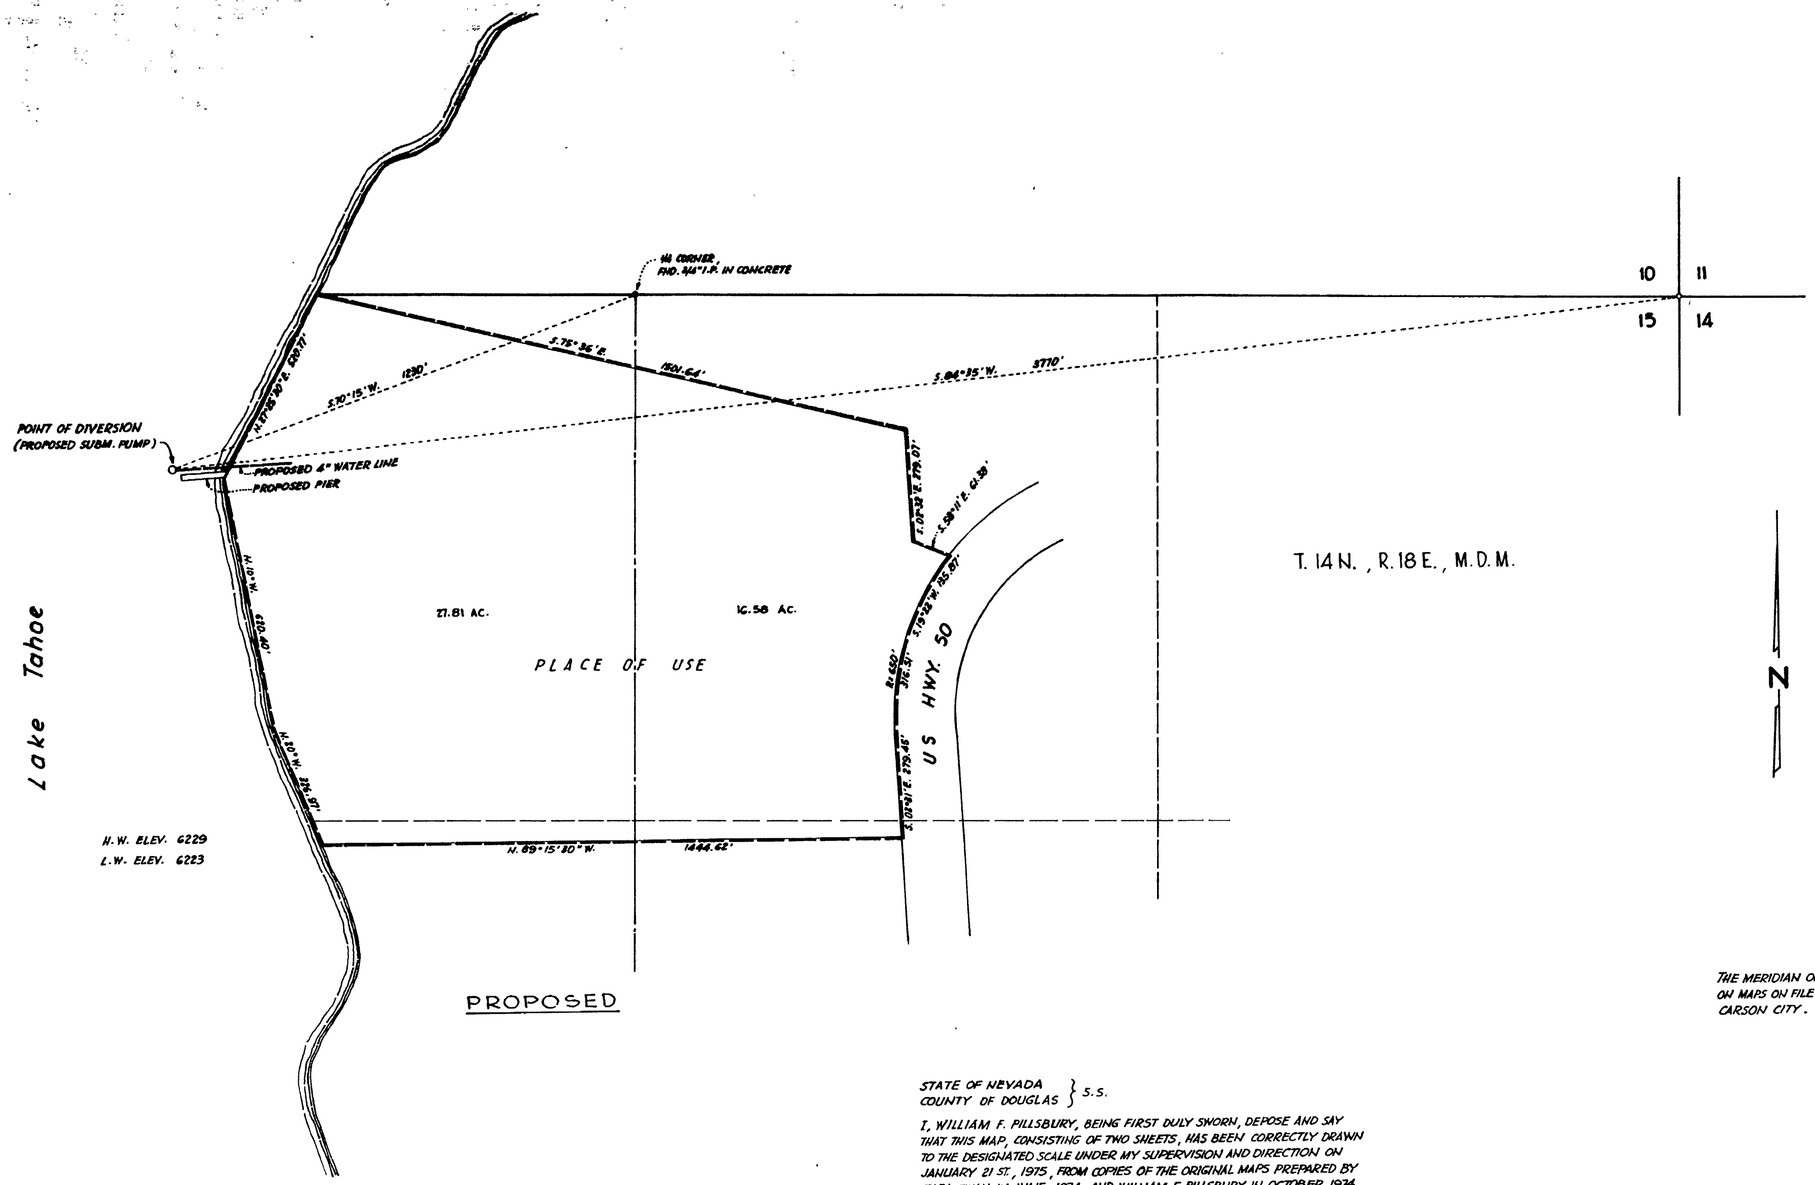

THE MERIDIAN OF THIS SURVEY IS BASED ON HIGHWAY 50 AS SHOWN ON MAPS ON FILE WITH THE NEVADA STATE HIGHWAY DEPARTMENT AT CARSON CITY.

STATE OF NEVADA
COUNTY OF DOUGLAS } S.S.

I, WILLIAM F. PILLSBURY, BEING FIRST DULY SWORN, DEPOSE AND SAY THAT THIS MAP, CONSISTING OF TWO SHEETS, HAS BEEN CORRECTLY DRAWN TO THE DESIGNATED SCALE UNDER MY SUPERVISION AND DIRECTION ON JANUARY 21 ST., 1975, FROM COPIES OF THE ORIGINAL MAPS PREPARED BY EARL SWAN IN JUNE, 1974, AND WILLIAM F. PILLSBURY IN OCTOBER, 1974. THAT IT TRULY AND CORRECTLY REPRESENTS THE PROPOSED LOCATION AND EXTENT OF THE WORKS USED TO DIVERT WATER FROM LAKE TAHOE IN DOUGLAS COUNTY, BY CAVE ROCK WATER COMPANY FOR QUASI-MUNICIPAL (SUBDIVISION) PURPOSES. THAT THE PROPOSED POINTS OF DIVERSION, THE APPROXIMATE LOCATIONS, AND SIZES OF THE DIVERSIONS, THE APPROXIMATE LOCATION AND SIZE OF THE TANK AND THE BOUNDARY OF THE BOTH PRESENT AND PROPOSED AREAS OF USE ARE CORRECTLY DESIGNATED HEREON.

William F. Pillsbury
STATE WATER RIGHTS SURVEYOR NO. 422

JEAN WILLIAMS
Notary Public - State of Nevada
Carson City
My Commission Expires Sept. 24, 1977

0 100 500 1000
SCALE IN FEET
(1" = 200')

SUBSCRIBED AND SWORN TO BEFORE ME, THIS 24th DAY OF January, 1975.

Jean Williams
NOTARY PUBLIC IN AND FOR CARSON CITY, NEVADA

FILED
JAN 24 1975
STATE ENGINEER'S OFFICE

29160 CERTIFICATE No. 9714 ISSUED 1-15-85
31076 CERTIFICATE No. 9716 ISSUED 1-15-85 1975 JAN 24 PM 12:23

29160
31076

MAP
TO ACCOMPANY APPLICATION FOR PERMISSION TO CHANGE THE POINT OF DIVERSION AND PLACE OF USE OF A PORTION HERETOFORE APPROPRIATED UNDER PERMIT NO. 24350

FOR CAVE ROCK WATER COMPANY
FROM LAKE TAHOE, DOUGLAS COUNTY, NEVADA

APPLICATION NO. 29160

31076 29160

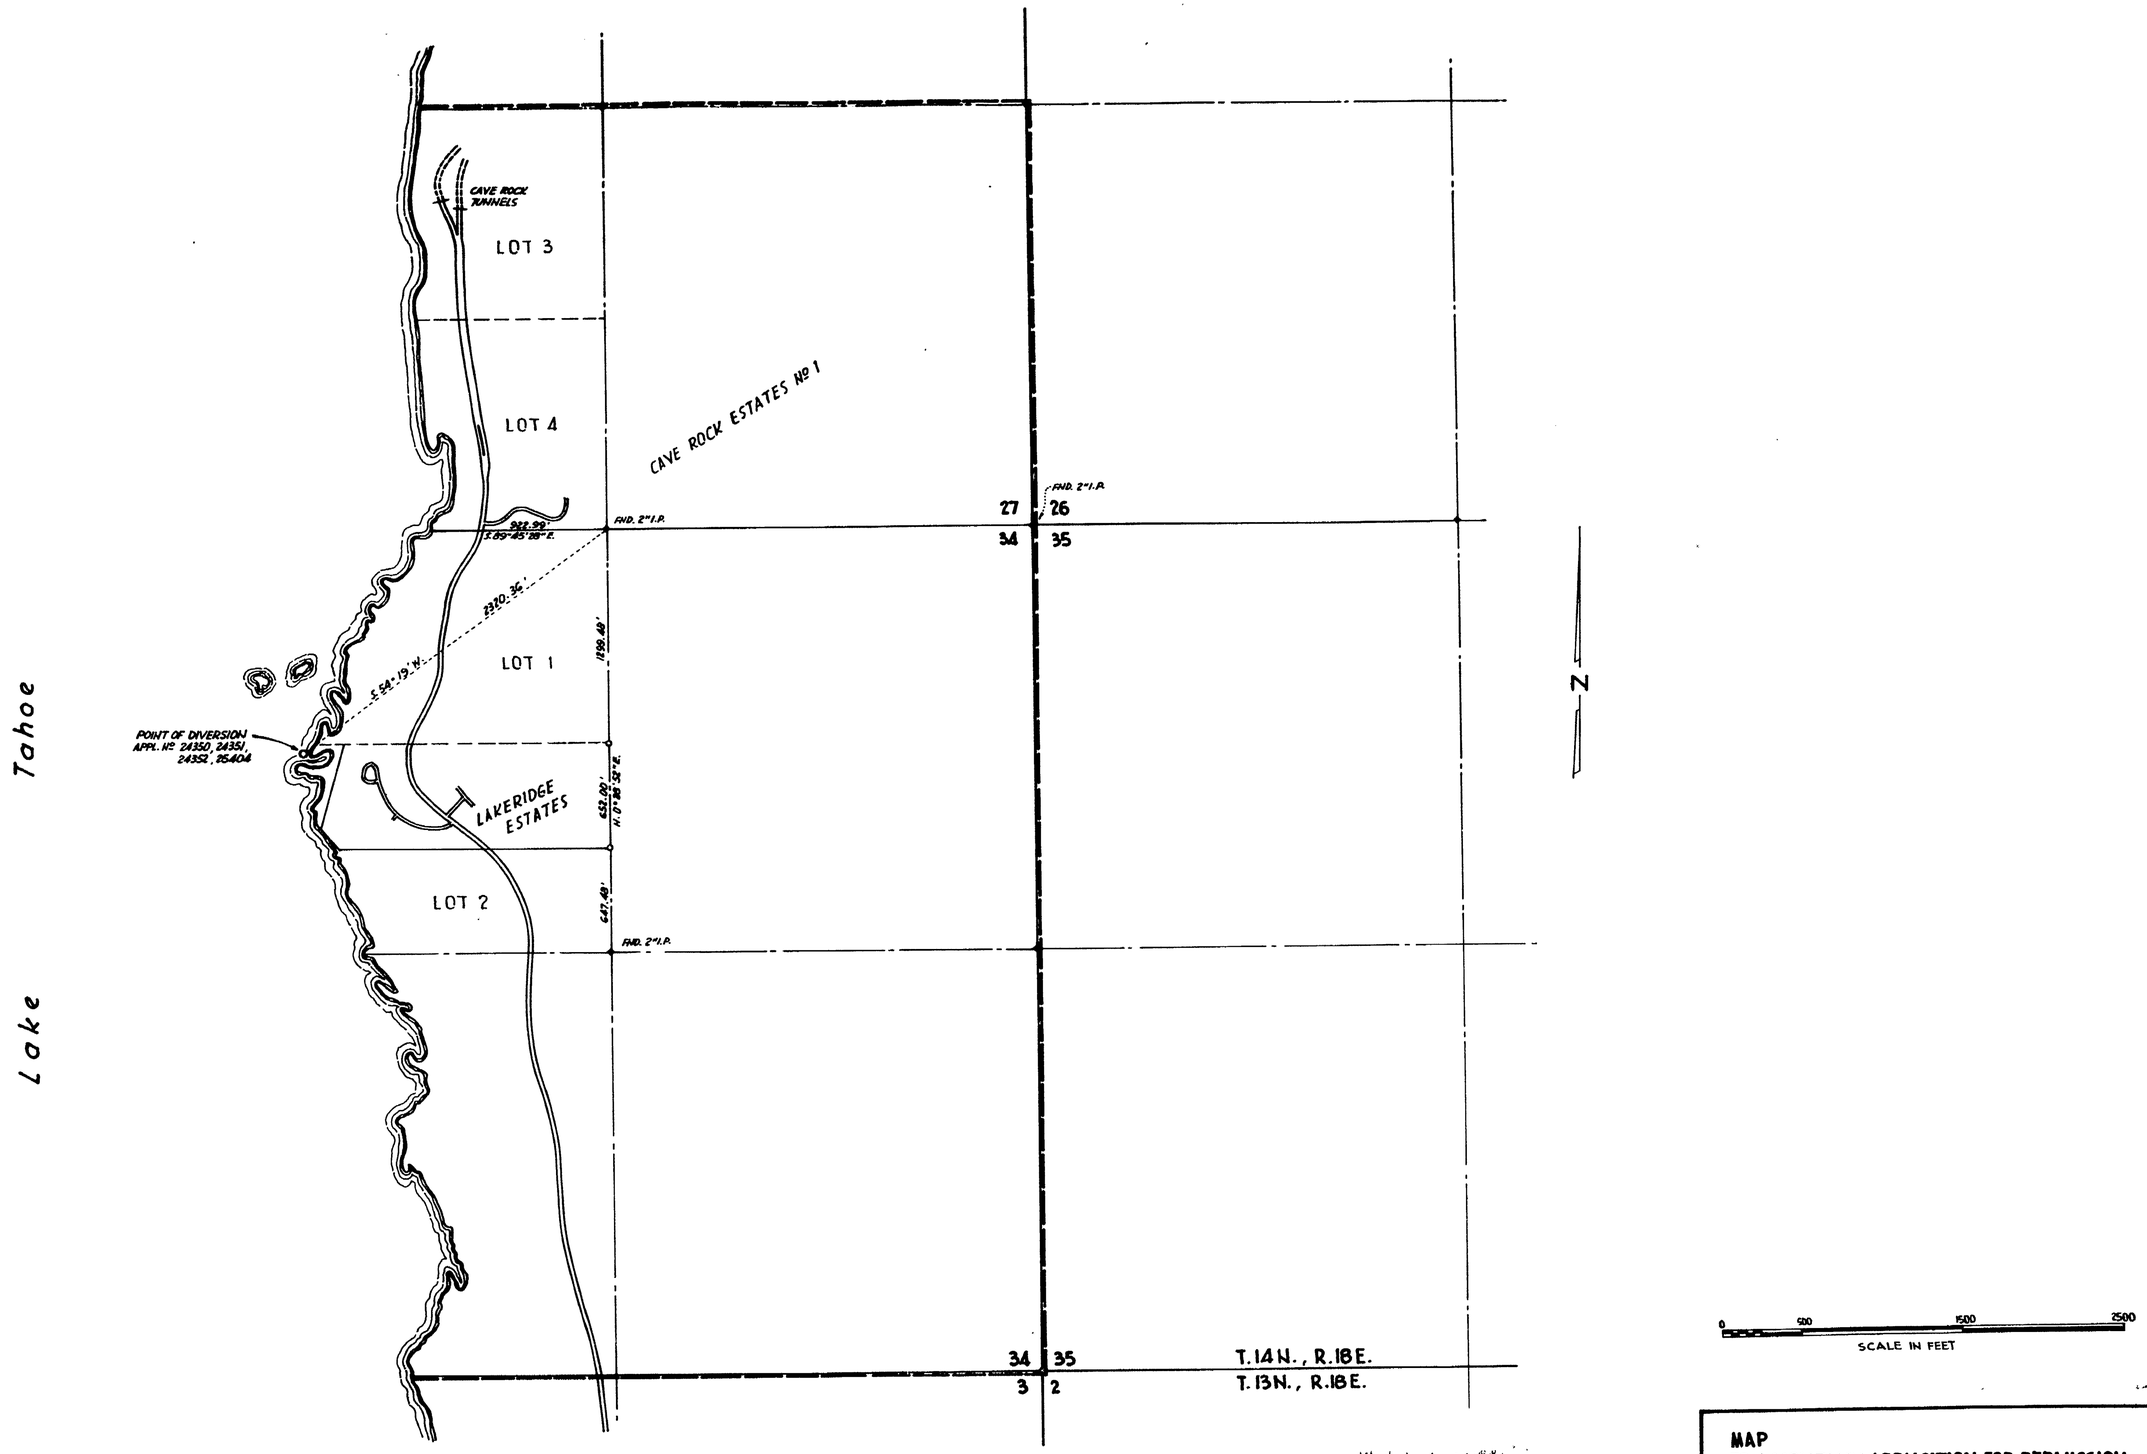

EXISTING

29160 CERTIFICATE NO. 9714 ISSUED 1/10/78
31076 " " 9716 " 1/15/78

FILED
JAN 24 1975
STATE ENGINEER'S OFFICE

1975 JAN 24 PM 12:23

MAP
TO ACCOMPANY APPLICATION FOR PERMISSION TO CHANGE THE POINT OF DIVERSION AND PLACE OF USE OF A PORTION HERETOFORE APPROPRIATED UNDER PERMIT NO. 24350

FOR CAVE ROCK WATER COMPANY
FROM LAKE TAHOE, DOUGLAS COUNTY, NEVADA

APPLICATION NO. 29160

31076 29160