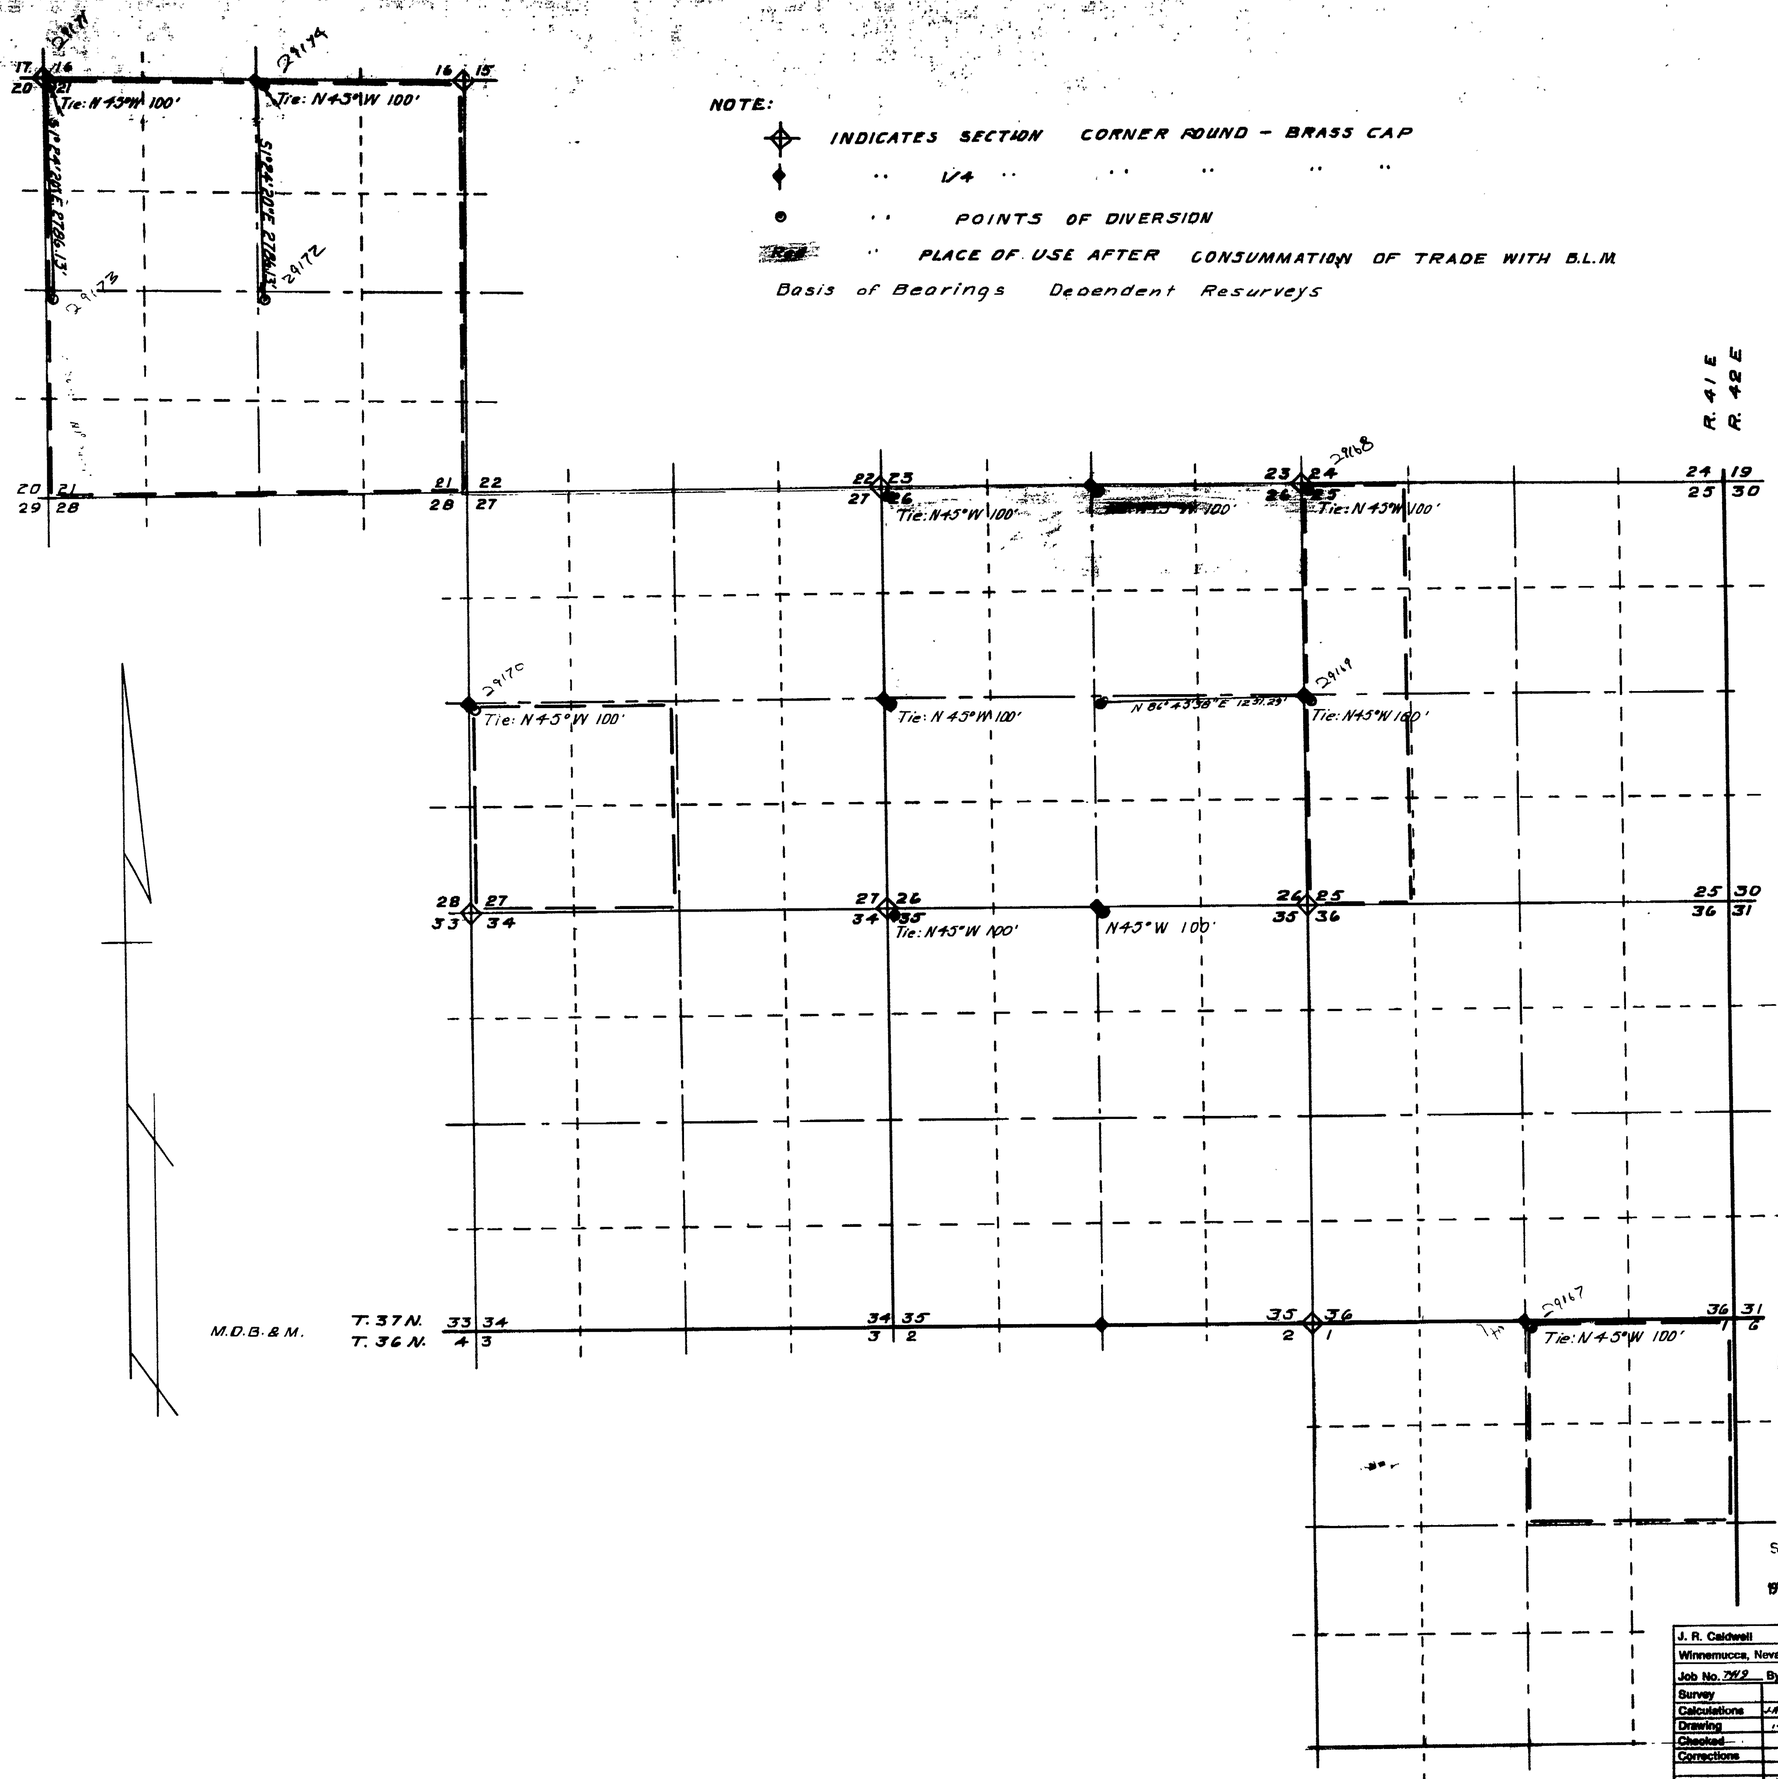

STATE OF NEVADA
COUNTY OF HUMBOLDT] SS

I, J. R. Caldwell, being first duly sworn, depose and say that this map, consisting of ____ sheets, has been correctly drawn to the designated scale from field notes of a survey made by me, (or under my supervision and direction), on the 25th day of January, 1975, that it truly and correctly represents the proposed location and extent of the works used to divert water from Underground in Humboldt County, by Wm HENRY SCOTT for IRRIGATION & DOMESTIC.

That the proposed point of diversion, the location and size of the diverting channel, all reservoirs and basins, location and description of all measuring devices, and the boundary of all lands showing by 40-Acre subdivisions the lands to be irrigated

and the location and names of all other works or streams which are crossed by or connected with said works are fully and correctly designated thereon.

J. R. Caldwell
State Water Right Surveyor No. 276
J. R. CALDWELL
REGISTERED LAND SURVEYOR No. 626 STATE OF NEVADA

Subscribed and sworn to before me this 27 day of January 1975
Gladys Cook, Recorder
By Ruth Michaelsen, Deputy

FILED
APR 25 1975
STATE ENGINEER'S OFFICE

Scale 1" = 1000'

1000 0 1000 2000 3000 4000

OFFICE
STATE ENGINEER
1975 APR 25 AM 11 30

J. R. Caldwell		
Winnemucca, Nevada		
Job No. 7149	By	Date
Survey		1/20/75
Calculations	J.R.C.	1/27/75
Drawing	"	"
Checked		
Corrections		

MAP TO ACCOMPANY
APPLICATION TO APPPOPRIATE WATER

FOR IRRIGATION & DOMESTIC
BY WM HENRY SCOTT
FROM UNDERGROUND
IN HUMBOLDT COUNTY, NEVADA

29174 29173 29172 29171 29170 29169 29168 29167