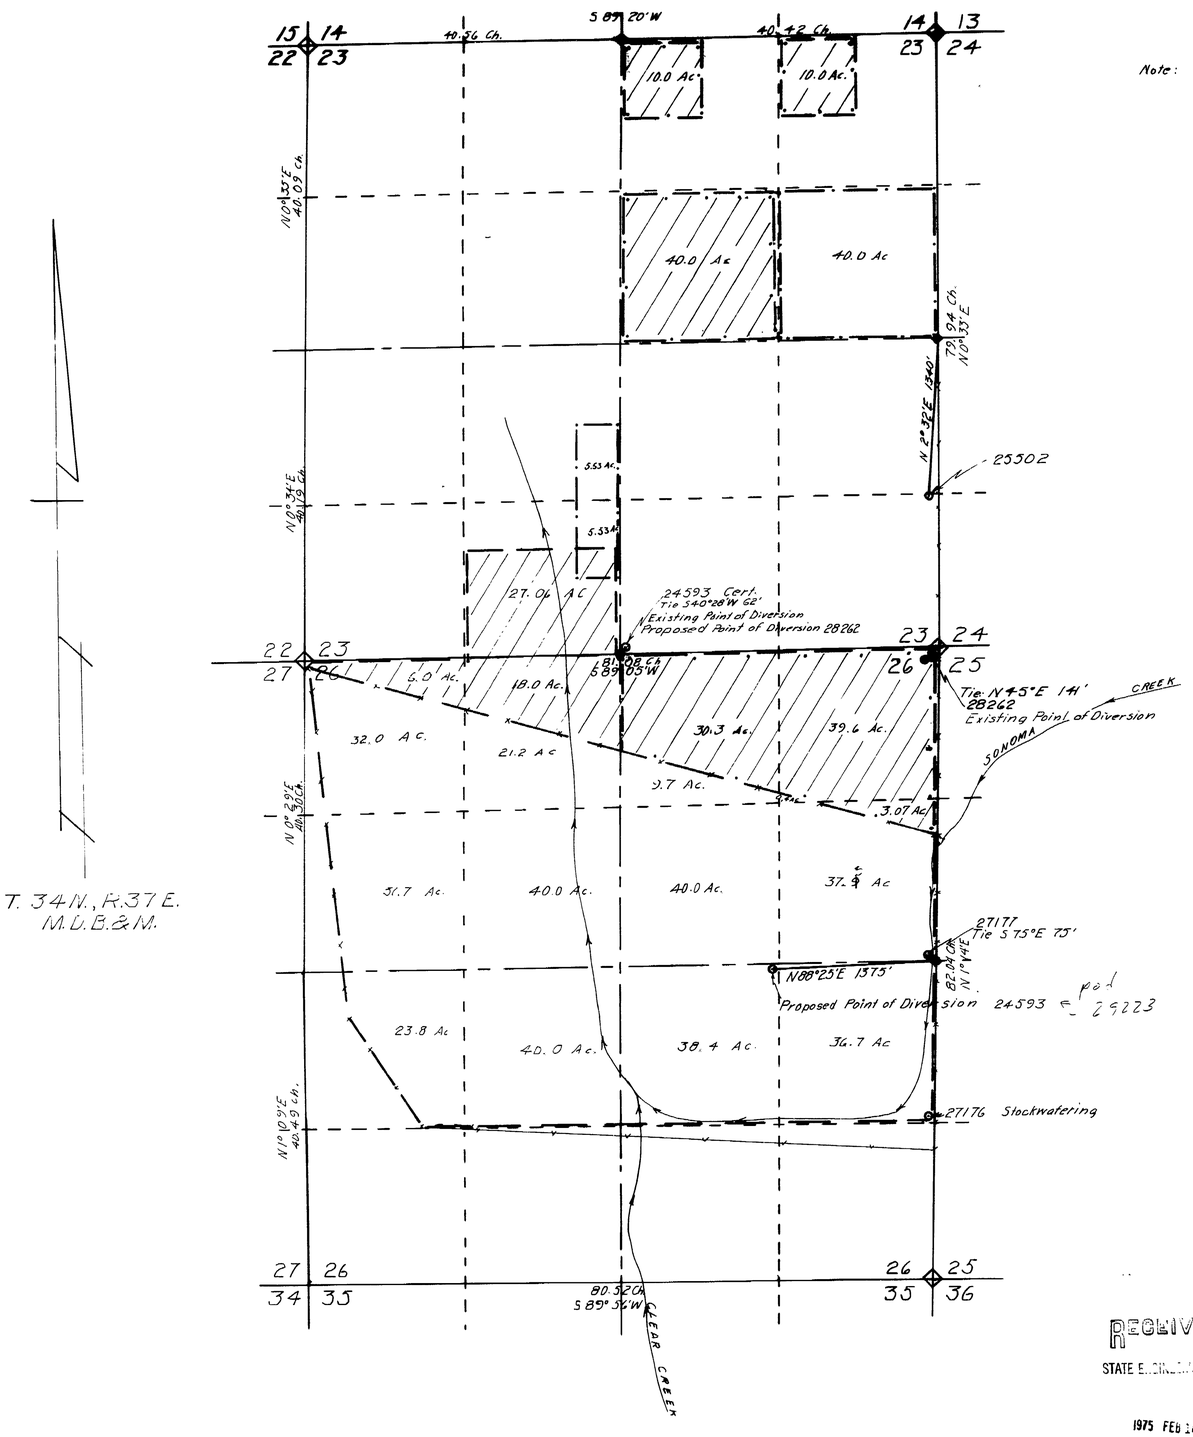

Note: //// INDICATES EXISTING PLACE OF USE 28262
" PROPOSED " " " "

STATE OF NEVADA
COUNTY OF HUMBOLT } SS

J. R. Caldwell being first duly sworn depose and say that this map consisting of sheets has been correctly drawn to the designated scale from [illegible] made by me or under my supervision and direction on the 11th day of February, 1975 that it truly and correctly represents the proposed location and extent of the works used to divert water from Underground in Pershing County by Garrett Van Diest for Irrigation

That the proposed point of diversion, the location and size of the diverting channel, reservoirs and basins, location and description of all measuring devices and the [illegible] of all lands showing by 40-acre subdivisions the lands to be irrigated

[illegible]

J. R. Caldwell
Registered Engineer
Gladys Gul
Humboldt County Kindle

600'
600 0 600 1200 1800 2400

RECEIVED
STATE ENGINEER'S OFFICE
1975 FEB 14 AM 10:26

7506
J.R.C. 2/11/75

MAP TO ACCOMPANY
APPLICATION TO CHANGE THE POINT OF DIVERSION & PLACE OF USE

FOR IRRIGATION
BY GARRETT VAN DIEST
FROM UNDERGROUND
IN PERSHING COUNTY, NEVADA

29223 29222