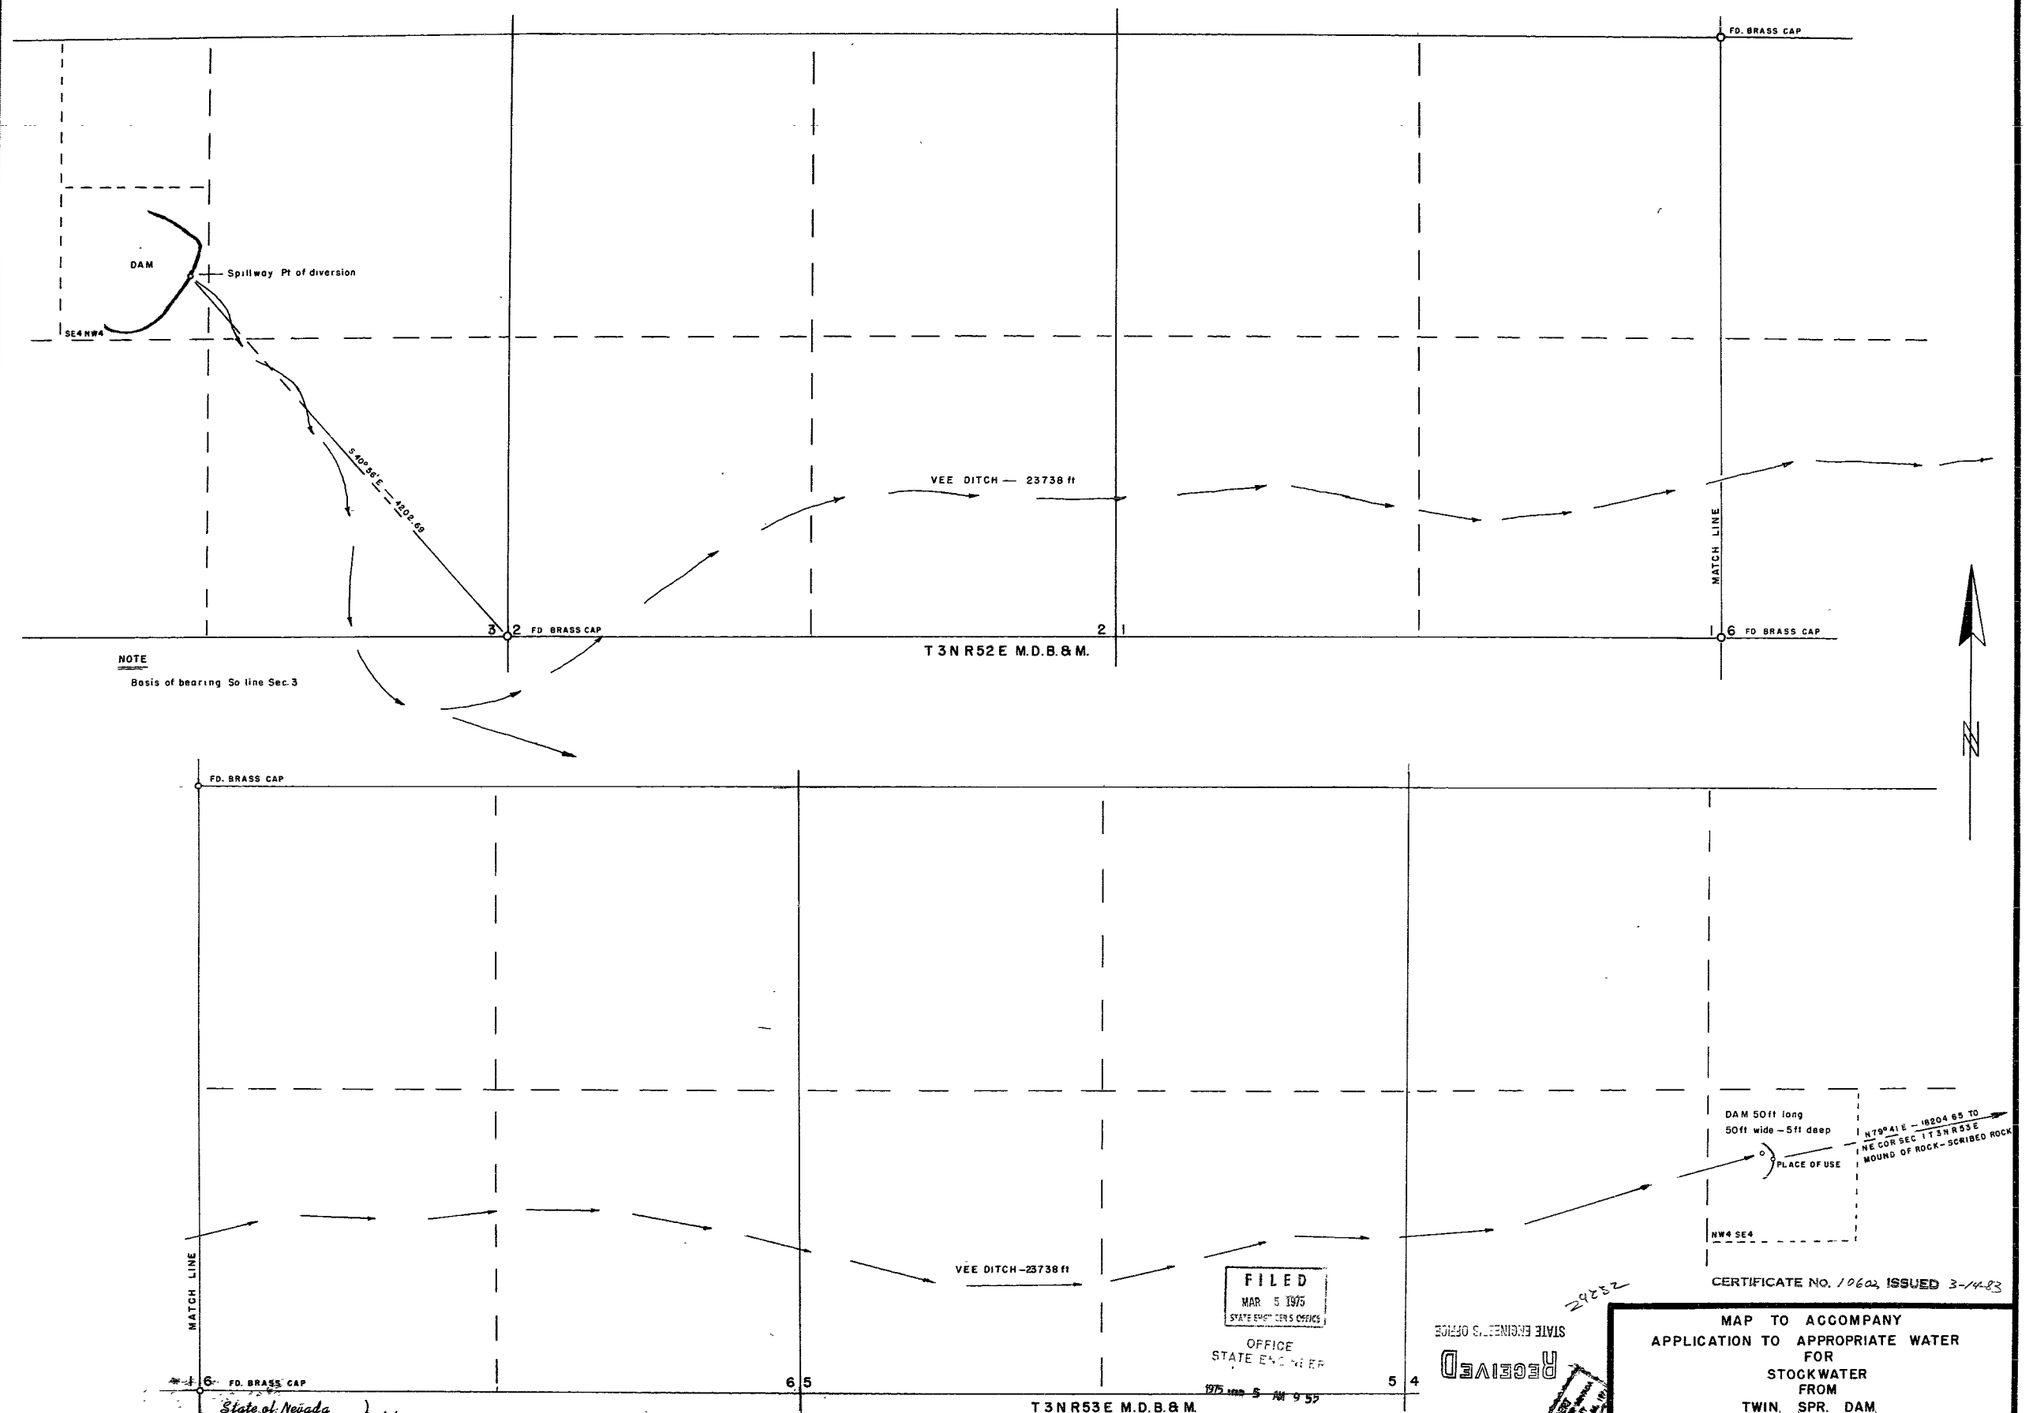

State of Nevada } s.s.
County of Esmeralda }

I, J.V. Caselli, being first duly sworn depose and say that this map consisting of 1 sheet, numbered from 1 to 0 inclusive, has been correctly drawn to the designate scale from field notes of a survey made by me between the 14 day of February and the 15 day of February, 1975, that it truly and correctly represents the proposed location and extent of the works to divert water from Twin Spr. Dam in Nye Co, by Joe B., Helen Fallini & Joe B. Fallini Jr. for Stockwater purposes. That the proposed point of diversion, the appromate location and size of the diverting channel or other conduit, the place and manner of use, and the location and names of all other works or streams which are crossed by, or connected with said works, are fully and correctly designated thereon.

STATE WATER RIGHT SURVEYOR

Subscribed and sworn to before me this 5th day of March 1975

NOTARY PUBLIC IN AND FOR COUNTY, NEVADA

29232