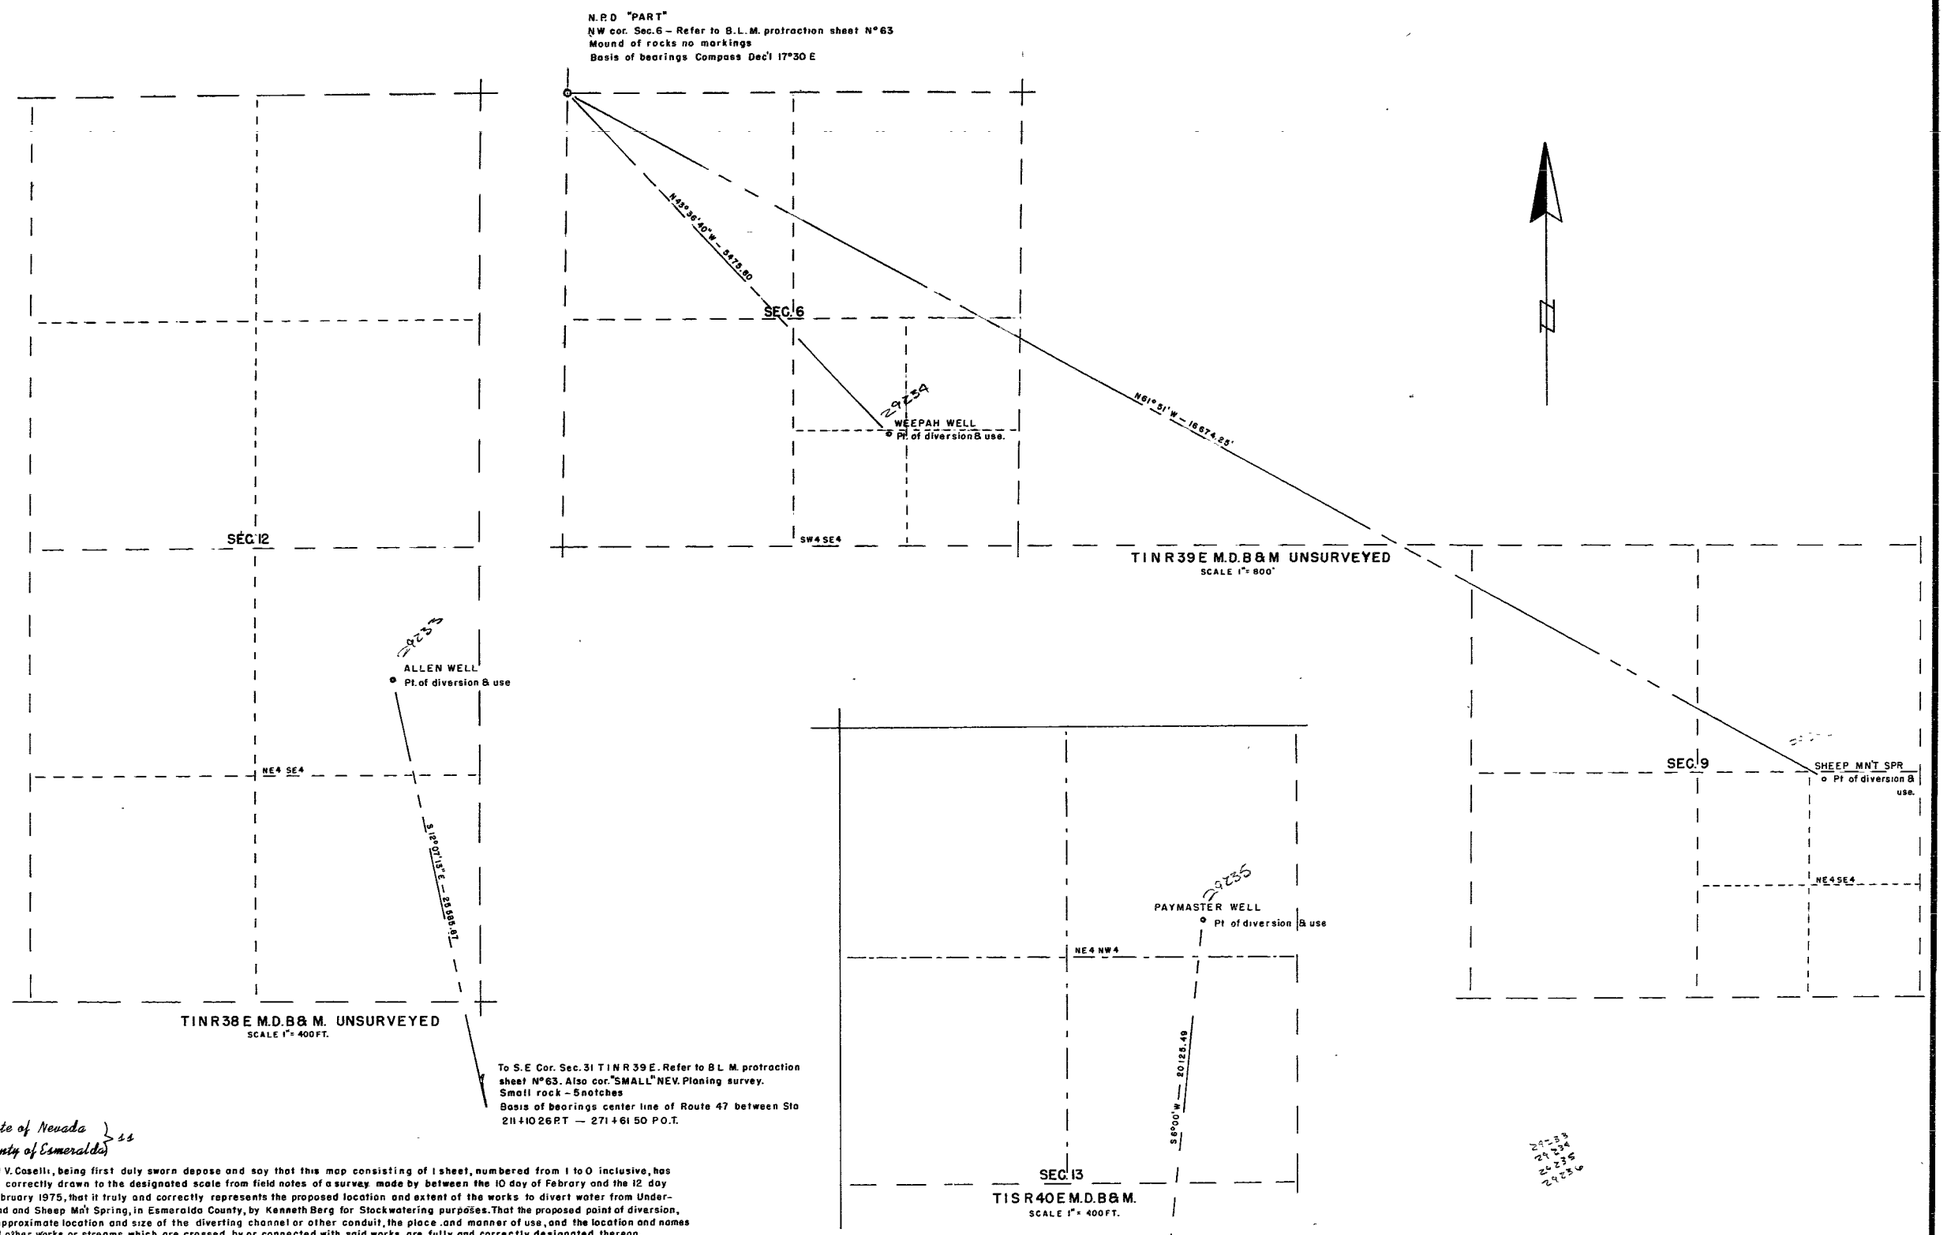

State of Nevada }
County of Esmeralda } ss

I, J V. Caselli, being first duly sworn depose and say that this map consisting of 1 sheet, numbered from 1 to 0 inclusive, has been correctly drawn to the designated scale from field notes of a survey made by between the 10 day of Febrary and the 12 day of February 1975, that it truly and correctly represents the proposed location and extent of the works to divert water from Underground and Sheep Mn't Spring, in Esmeralda County, by Kenneth Berg for Stockwatering purposes. That the proposed point of diversion, the approximate location and size of the diverting channel or other conduit, the place and manner of use, and the location and names of all other works or streams which are crossed by or connected with said works, are fully and correctly designated thereon.

J. V. Caselli
STATE WATER RIGHT SURVEYOR

29235 9658 12/10/81
29236 9659 12/10/81
29233 9656 12/10/81
29234 9657 12/10/81

Subscribed and sworn to before me this 7th day of March, 1975
R. A. Gilbert
NOTARY PUBLIC IN AND FOR Esmeralda COUNTY, NEV.

FILED
MAR 5 1975
STATE ENGINEER'S OFFICE

OFFICE
STATE ENGINEER
1975 MAR 5 AM 9 54

RECEIVED
STATE ENGINEER'S OFFICE
1975 FEB 20 PM 4:02

29233
29234
29235
29236

MAP TO ACCOMPANY
APPLICATION TO APPROPRIATE WATER
FOR
STOCKWATER
FROM
UNDERGROUND & SHEEP MNT. SPR.
BY
KENNETH BERG

SCALE AS NOTED

SURVEYED BY —
J.V. CASELLI

29236 29235 29234 29233 File UNDER