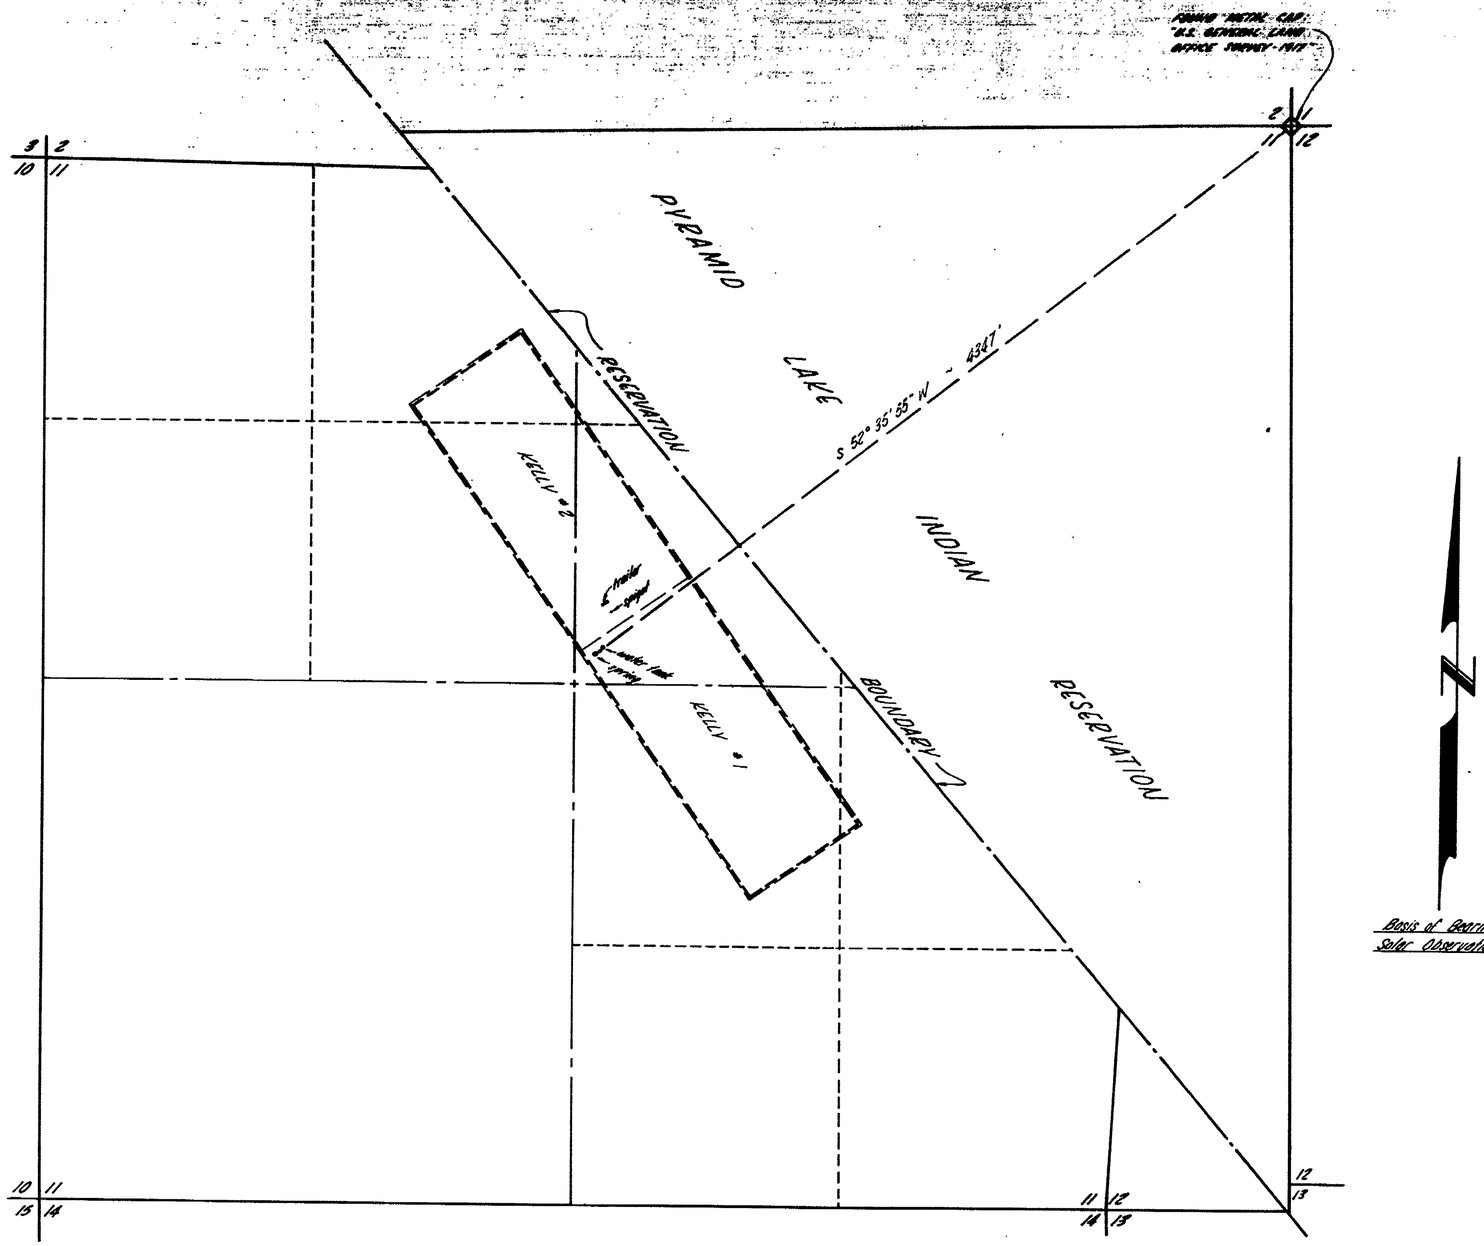

Basis of Bearings:
Solar Observation

STATE OF NEVADA
COUNTY OF CARSON CITY ss

I, Eugene B. Langfield, being first duly sworn, depose and say that this map, consisting of one sheet, has been correctly drawn to the designated scale from a survey made by me on the 28th day of February, 1975; that it truly represents the location and extent of the works used to divert water from a spring in Washoe County, Nevada by IVAN E. and NORMA J. MEYERS for mining and domestic purposes; that the point of diversion and the boundary of the land to be served are fully and correctly designated thereon.

Eugene B. Langfield
State Water Right Surveyor
Eugene B. Langfield

Subscribed and sworn before me this 2nd day of April, 1975.

Jean Williams
Notary Public in and for the
County of Carson City
State of Nevada

JEAN WILLIAMS
Notary Public — State of Nevada
Carson City
My Commission Expires Sept. 22, 1977

SECTION 11
T 23 N., R 21 E., M.D.M.
WASHOE COUNTY, NEVADA

Scale: 1" = 400'

300 100
400 200 0 400 800

29260

MAP
TO ACCOMPANY APPLICATION TO APPROPRIATE WATER and PROOF OF BENEFICIAL USE for MINING and DOMESTIC PURPOSES
by
IVAN E. and NORMA J. MEYERS
from
A SPRING

Prepared By: Langfield Engineering
Reno, Nevada

CERTIFICATE No. 9660 ISSUED 12/10/81

OFFICE
STATE ENGINEER
1975 APR 2 PM 4 26

FILED
APR 2 1975
STATE ENGINEER'S OFFICE

OFFICE
STATE ENGINEER
1975 MAR 10 PM 3 40

29260