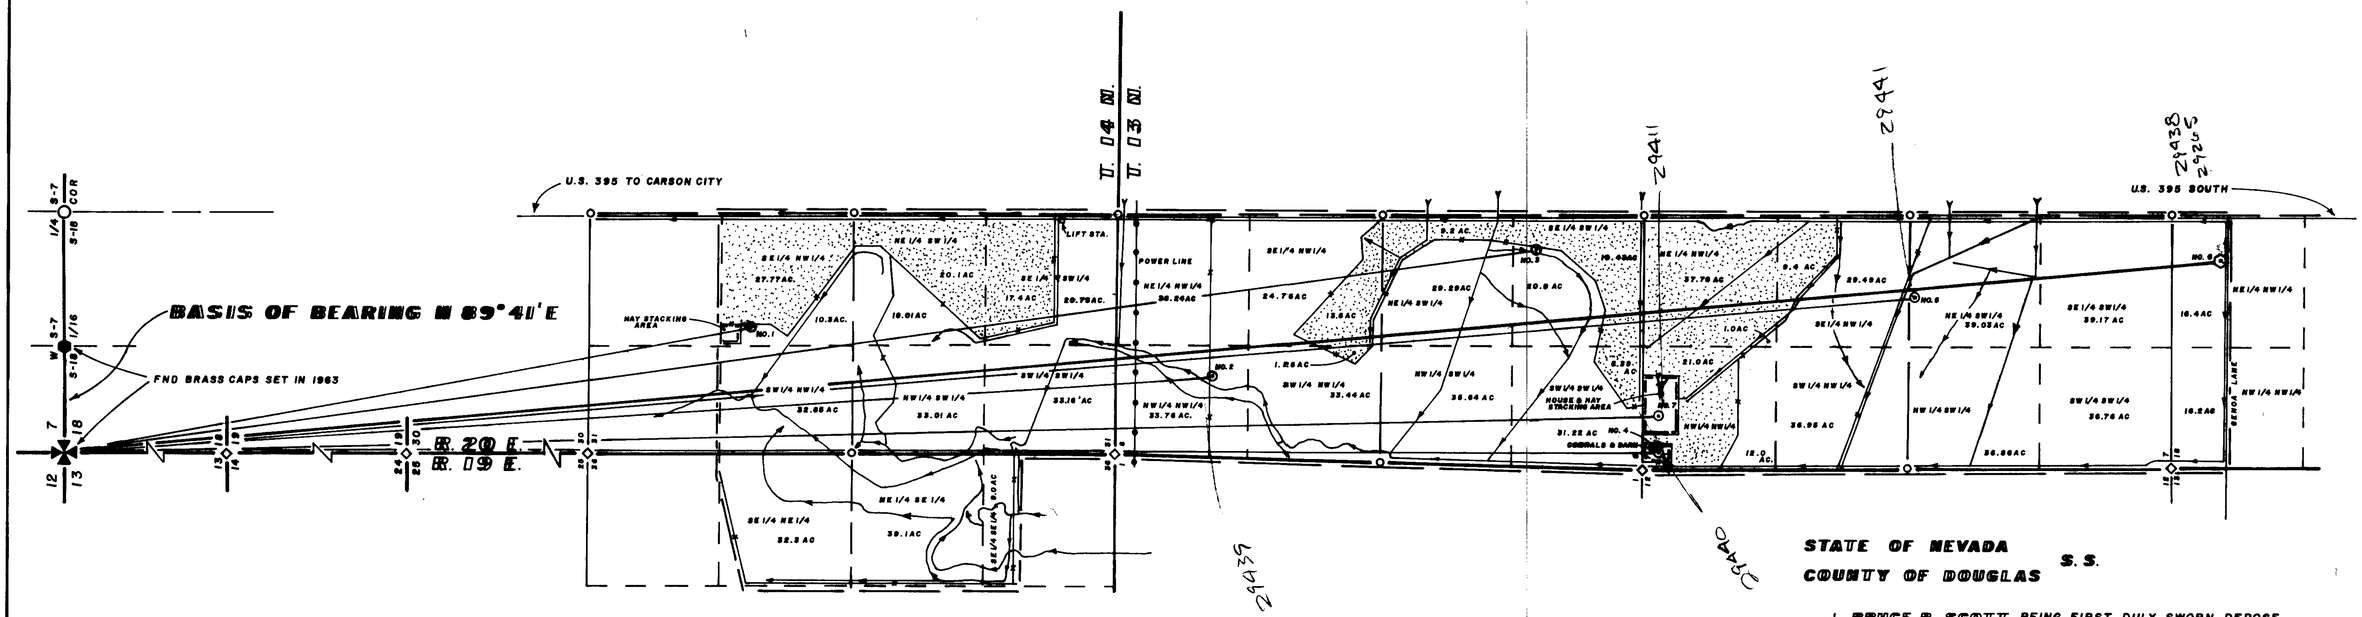

SECTION	SUBDIVISION	TOWNSHIP	RANGE	CULTIVATED ACREAGE	DESCRIPTION OF CULTURE
31	SE NW	14 N	20 E	27.77	ALFALFA
"	" "	"	"	10.3	PASTURE
"	SW NW	"	"	32.85	"
"	NE SW	"	"	18.91	"
"	" "	"	"	20.1	ALFALFA
"	NW SW	"	"	33.01	PASTURE
"	SW SW	"	"	33.16	"
"	SE SW	"	"	20.75	"
"	" "	"	"	17.4	ALFALFA
6	NE NW	13 N	20 E	30.24	PASTURE
"	NW NW	"	"	33.76	"
"	SW NW	"	"	33.44	"
"	" "	"	"	1.25	ALFALFA
"	SE NW	"	"	13.6	"
"	" "	"	"	24.76	PASTURE
"	NE SW	"	"	29.29	PASTURE
"	" "	"	"	9.2	ALFALFA
"	NW SW	"	"	35.64	PASTURE
"	SW SW	"	"	31.22	"
"	SW SW	"	"	5.39	ALFALFA
"	SE SW	"	"	18.43	"
"	SE SW	"	"	20.0	PASTURE
TOTAL ACREAGE				507.57	

SECTION	SUBDIVISION	TOWNSHIP	RANGE	CULTIVATED ACREAGE	DESCRIPTION OF CULTURE
7	NE NW	13 N	20 E	37.76	ALFALFA
"	" "	"	"	1.0	PASTURE
"	NW NW	"	"	12.0	"
"	" "	"	"	21.0	ALFALFA
"	SW NW	"	"	36.95	PASTURE
"	SE NW	"	"	29.49	"
"	" "	"	"	9.4	ALFALFA
"	NE SW	"	"	39.03	PASTURE
"	NW SW	"	"	36.86	"
"	SW SW	"	"	36.76	"
"	SE SW	"	"	39.17	"
18	NE NW	"	"	16.4	"
"	NW NW	"	"	16.2	"
36	SE NE	14 N	19 E	32.3	"
"	NE SE	"	"	39.1	"
"	SE SE	"	"	9.0	"
TOTAL ACREAGE				412.42	

LEGEND

- ALFALFA
- PASTURE
- 1/4 CORNER
- PLACE OF USE

WELL TIES

WELL NO.1	N 04° 15' W	17,513'	STOCKWATERING	FLOWING
WELL NO.2	N 02° 12' W	22,124'	"	"
WELL NO.3	N 04° 51' W	25,406'	"	"
WELL NO.4	N 00° 14' W	26,553'	"	"
WELL NO.5	N 03° 21' W	29,152'	"	"
WELL NO.6	N 03° 46' W	32,214'	PROPOSED IRRIGATION	
WELL NO.7	N 01° 02' W	26,562'	STOCKWATERING & DOMESTIC	

STATE OF NEVADA
COUNTY OF DOUGLAS S.S.

I, BRUCE R. SCOTT, BEING FIRST DULY SWORN DEPOSE AND SAY THAT THIS MAP CONSISTING OF ONE (1) SHEET, HAS BEEN CORRECTLY DRAWN TO THE DESIGNATED SCALE FROM FIELD NOTES OF A SURVEY MADE BY ME ON THE 12th DAY OF APRIL 1975; THAT IT TRULY AND CORRECTLY REPRESENTS THE LOCATION AND EXTENT OF THE WORKS USED TO DIVERT WATER FROM UNDERGROUND SOURCES IN DOUGLAS COUNTY, BY SETTELMEYER RANCHES INC. FOR STOCKWATERING, IRRIGATION & DOMESTIC PURPOSES. THAT THE POINT OF DIVERSION, THE LOCATION OF THE DIVERTING CHANNELS, THE LOCATION AND NAMES OF OTHER WORKS WHICH WILL CROSS OR CONNECT WITH THE WORKS, AND THE BOUNDARY OF ALL LANDS, SHOWING BY 40-ACRE SUBDIVISIONS THE AREAS TO BE IRRIGATED, ARE FULLY AND CORRECTLY DESIGNATED THEREON.

Bruce R Scott
STATE WATER RIGHT SURVEYOR NO. 427

SUBSCRIBED AND SWORN TO BEFORE ME THIS 15th DAY OF MAY, 1975. A NOTARY PUBLIC IN AND FOR DOUGLAS COUNTY, NEVADA.

Marilyn Vasey
MARILYN VASEY
NOTARY PUBLIC - STATE OF NEVADA
DOUGLAS COUNTY
My Commission Expires May 8, 1977

SCALE 1" = 800'

800 0 800 1600

FILED
MAY 23 1975
STATE ENGINEER'S OFFICE

1975 MAY 23 11 10 23

29265 CERTIFICATE NO. 10108 ISSUED 2-18-86

MAP
TO **ACCOMPANY APPLICATION**
TO **APPROPRIATE WATER**
FOR
STOCKWATERING, IRRIGATION & DOMESTIC PURPOSES
BY
SETTELMEYER RANCHES INC.
FROM
UNDERGROUND SOURCES IN **DOUGLAS COUNTY**

72196 69134 67919T 29441 29440 29439 29438 29411 29265