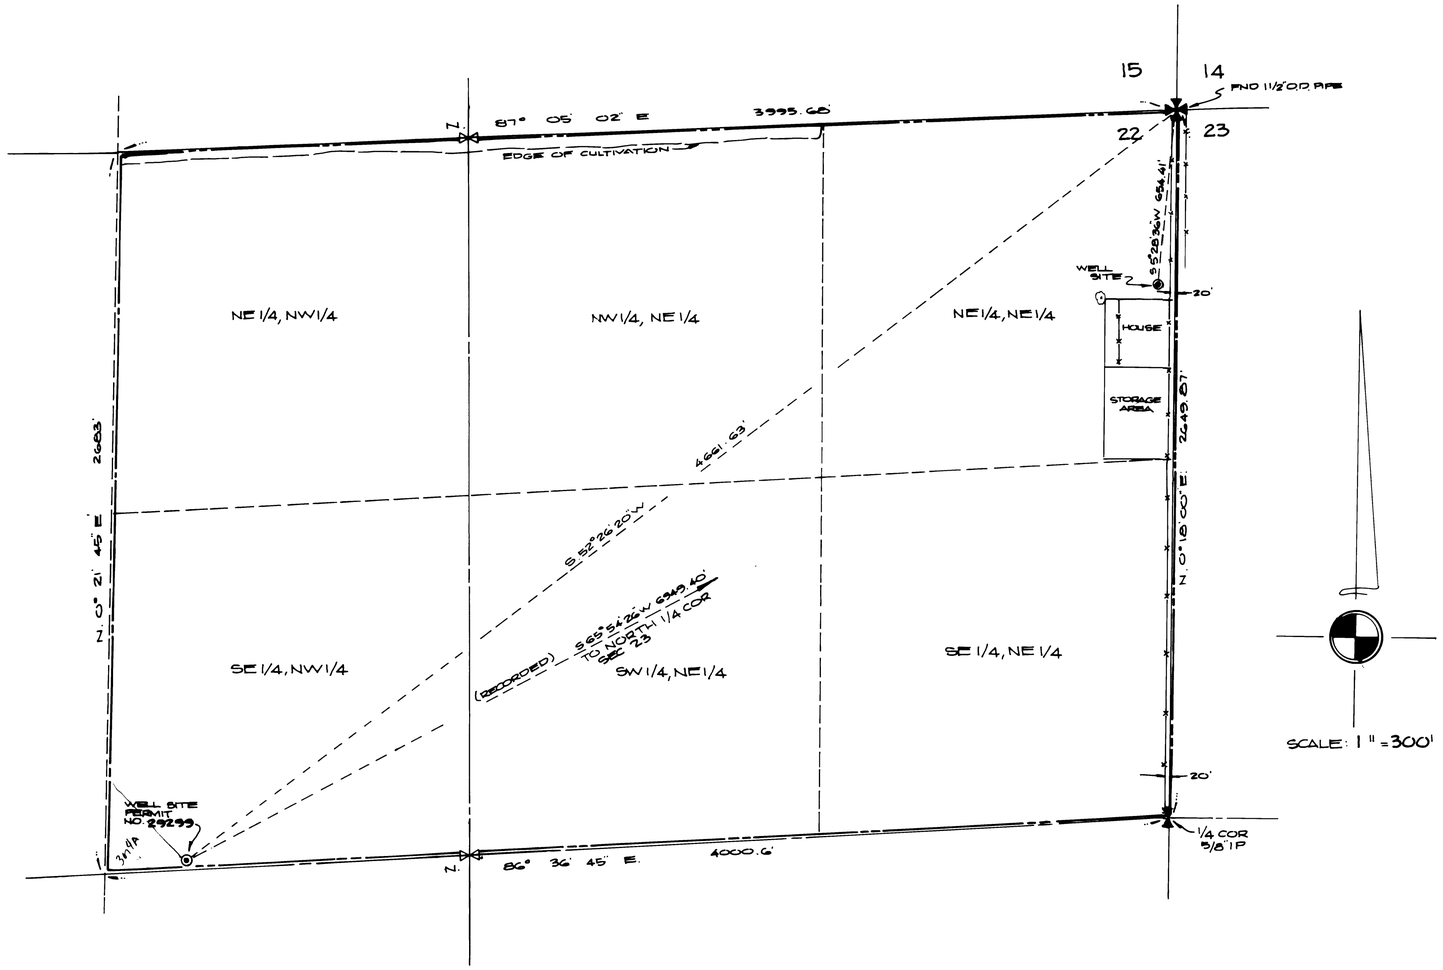

SCALE: 1" = 300'

BASIS OF BEARING:

THE EAST LINE OF SECTION 22, T14N, R26E, M.D.B&M. WHICH BEARS, "N. 00°18'00" E".

LEGEND:

✖ SECTION CORNER FOUND

⋈ 1/4 CORNER FOUND

STATE OF NEVADA }
COUNTY OF LYON } SS

I, GEORGE H. DENSON, BEING FIRST DULY SWORN, DO DEPOSE AND SAY THAT THIS MAP CONSISTING OF ONE SHEET, HAS BEEN CORRECTLY DRAWN TO THE DESIGNATED SCALE FROM FIELD NOTES OF A SURVEY MADE UNDER MY SUPERVISION BETWEEN THE 8th DAY OF APRIL AND THE 1st DAY OF MAY, 1980; THAT IT TRULY AND CORRECTLY REPRESENTS THE LOCATION AND EXTENT OF THE WORKS USED TO DIVERT WATER FROM UNDERGROUND SOURCES IN LYON COUNTY BY SAMUEL MAROVICH III AND DOROTHY G. MAROVICH FOR DOMESTIC AND IRRIGATION PURPOSE UNDER APPLICATION NO. 29299.

George H. Denson
GEORGE H. DENSON, STATE WATER RIGHTS SURVEYOR NO. 455

SUBSCRIBED AND SWORN BEFORE ME THIS 21st DAY OF MAY 1980., NOTARY PUBLIC IN AND FOR LYON COUNTY, NEVADA.

ROLAND L. ADAMS
Notary Public - State of Nevada
Lyon County
My Appointment Expires Aug. 29, 1982

Roland L. Adams
NOTARY PUBLIC

SEC	SUBDIVISION	TOWNSHIP	RANGE	CULTIVATED ACRES	DESCRIPTION OF CULTURE	DATE OF CULTURE
22	NE 1/4 OF NE 1/4	14N	26E	36.85	ALFALFA	
22	NW 1/4 OF NE 1/4	14N	26E	40.13	ALFALFA	
22	SE 1/4 OF NE 1/4	14N	26E	40.16	ALFALFA	
22	SW 1/4 OF NE 1/4	14N	26E	40.77	ALFALFA	
22	NE 1/4 OF NW 1/4	14N	26E	40.13	ALFALFA	
22	SE 1/4 OF NW 1/4	14N	26E	40.77	ALFALFA	

29299

PLACE OF USE:
THE NE 1/4 OF SECTION 22, AND THE EAST 1/2 OF THE NW 1/4, OF SECTION 22, T.14N, R.26E., M.D.B&M.

29299 CERTIFICATE NO. 9541 ISSUED 3/12/81

30447 CERTIFICATE NO. 9886 ISSUED 3/29/82

FILED
JUL 14 1980
STATE ENGINEER'S OFFICE

MAP TO ACCOMPANY PROOF OF BENEFICIAL USE UNDER APPLICATION NO. 29299 FOR IRRIGATION AND DOMESTIC PURPOSES BY:

SAMUEL MAROVICH III
AND
DOROTHY G. MAROVICH
LYON COUNTY, NEVADA

WESTERN GEOGRAPHICS P. O. Box 528 • 231 S. Main YERINGTON, NEVADA 89447 (702) [illegible]	DRAWN BY: [illegible]	DATE: 5/19/80
	CHECKED BY: [illegible]	SHEET 1 OF 1

68715 68714 30447 29299 1918-002