STATE OF NEVADA
COUNTY OF HUMBOLDT] S.S.

I, J R Caldwell, being first duly sworn, depose and say that this map, consisting of __ sheets, has been correctly drawn to the designated scale from field notes of a survey made by me, (or under my supervision and direction) between the 1st day of May and the 5th day of May 1975, that it truly and correctly represents the extent of the works used to divert water from Underground in Pershing County, by Robert E. Overtree for Irrigation That the proposed point of diversion, the location and size of the diverting channel, all reservoirs and basins, location and description of all measuring devices, and the boundary of all lands showing by 40-acre subdivisions the area to be irrigated

and the location and names of all other works or streams which are crossed by or connected with said works are fully and correctly designated thereon

J R Caldwell
State Registered Surveyor No 276

REGISTERED LAND SURVEYOR STATE OF NEVADA
J R CALDWELL
No 626

Subscribed and sworn to before me this 5 day of May 1975

Gladys Gill
Humboldt County Recorder

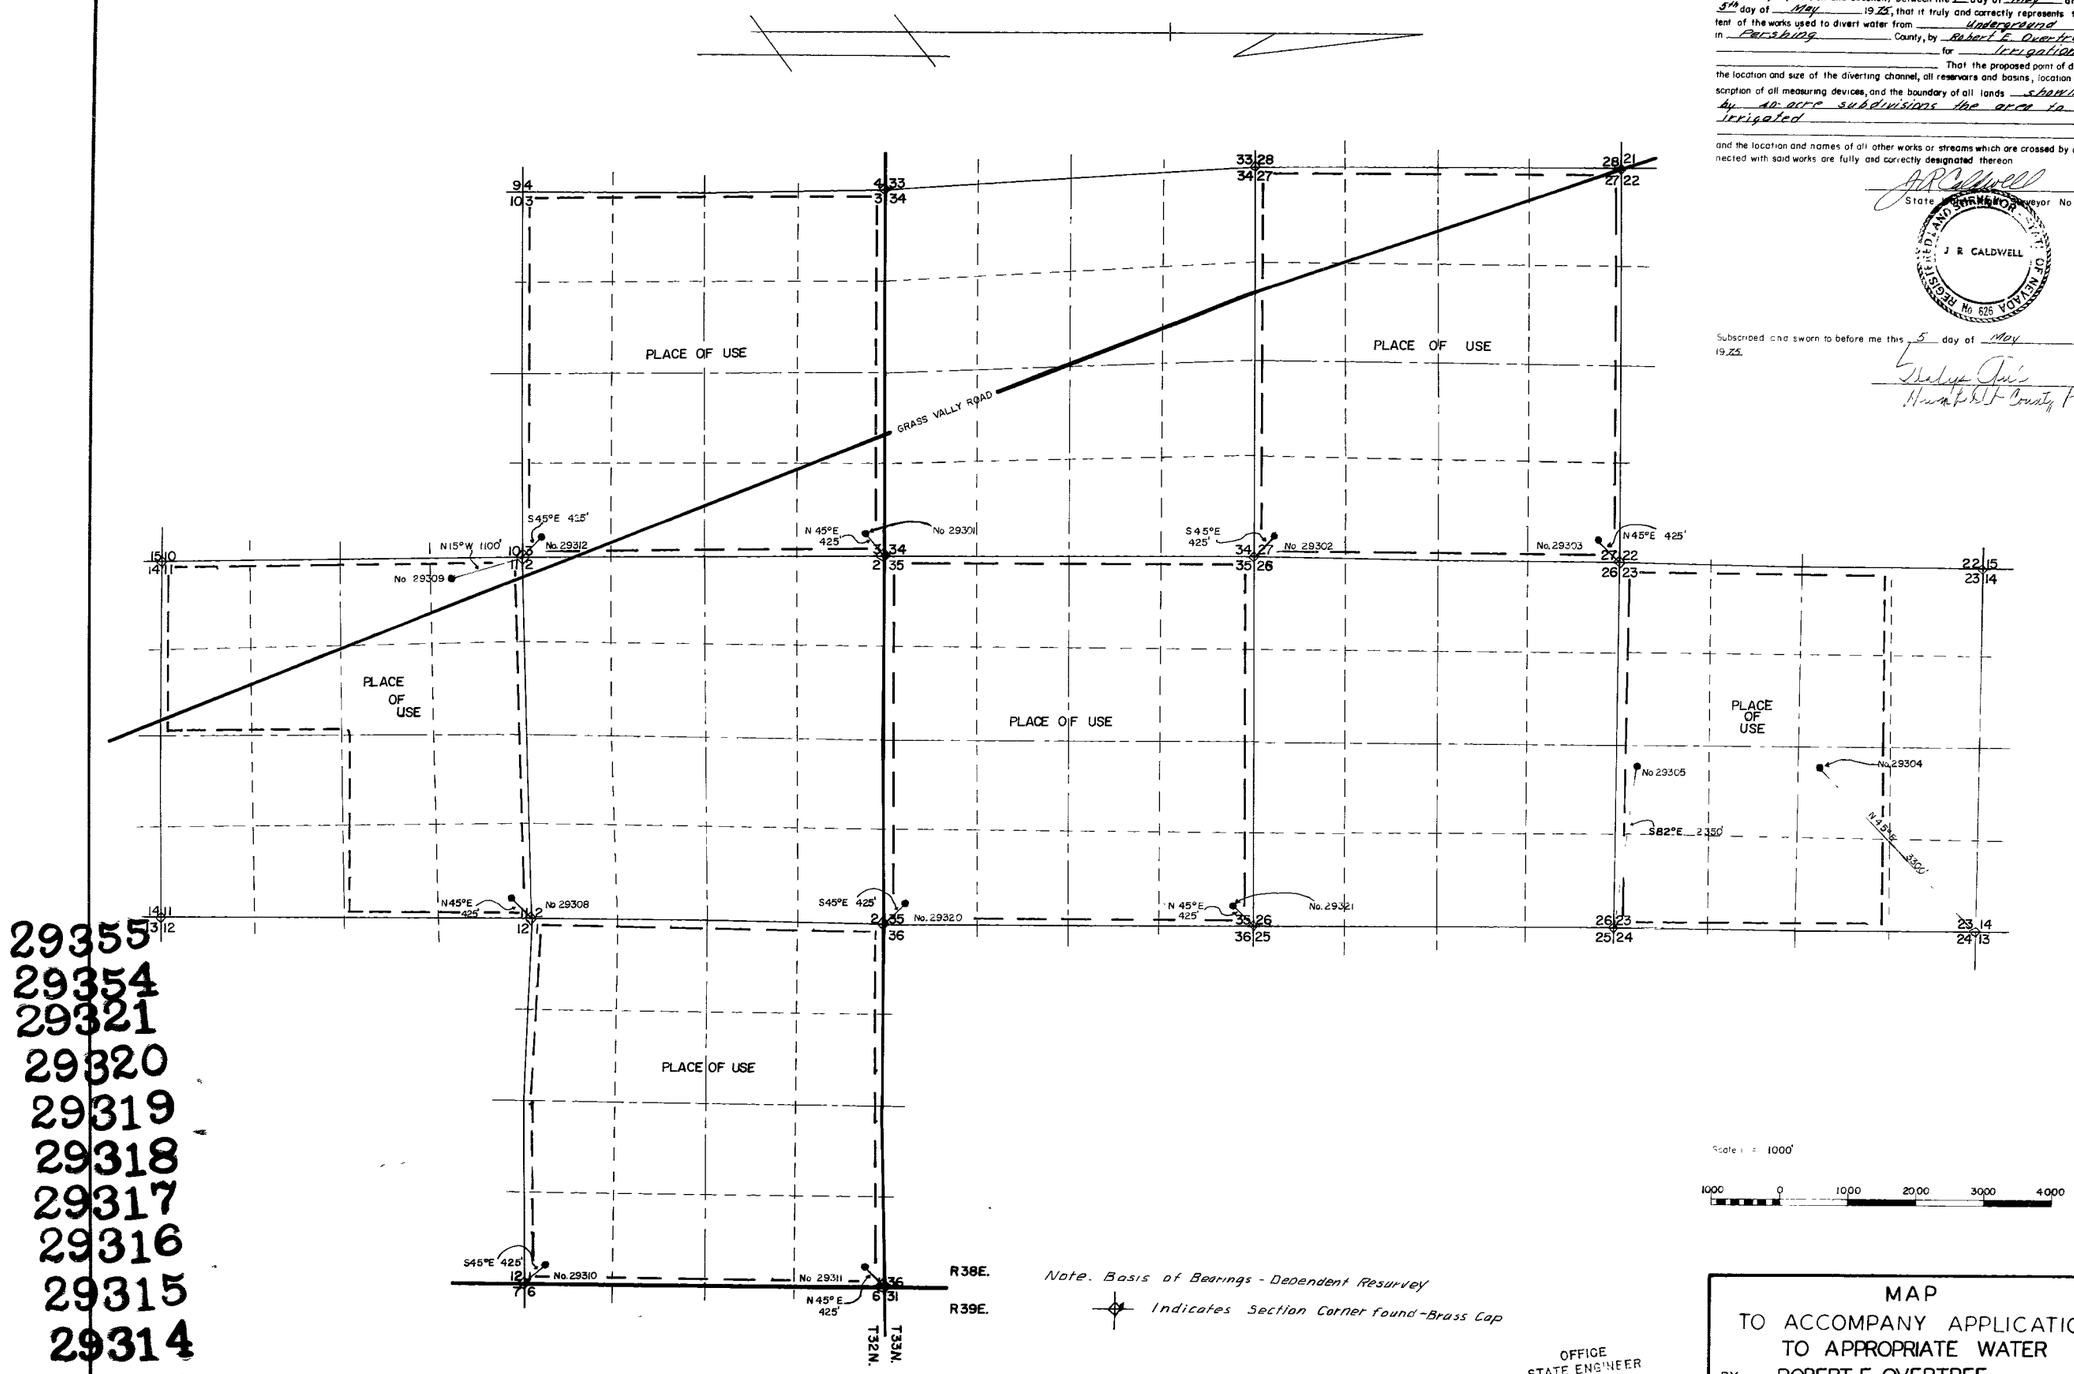

Note. Basis of Bearings - Dependent Resurvey

Indicates Section Corner found - Brass Cap

OFFICE
STATE ENGINEER
1975 MAY 6 PM 4 49

MAP
TO ACCOMPANY APPLICATION
TO APPROPRIATE WATER
BY ROBERT E OVERTREE
FROM UNDERGROUND
FOR IRRIGATION
IN PERSHING COUNTY NEVADA

29355
29354
29321
29320
29319
29318
29317
29316
29315
29314
29313
29312
29311 29310 29309 29308 29307 29306 29305 29304 29303 29302 29301