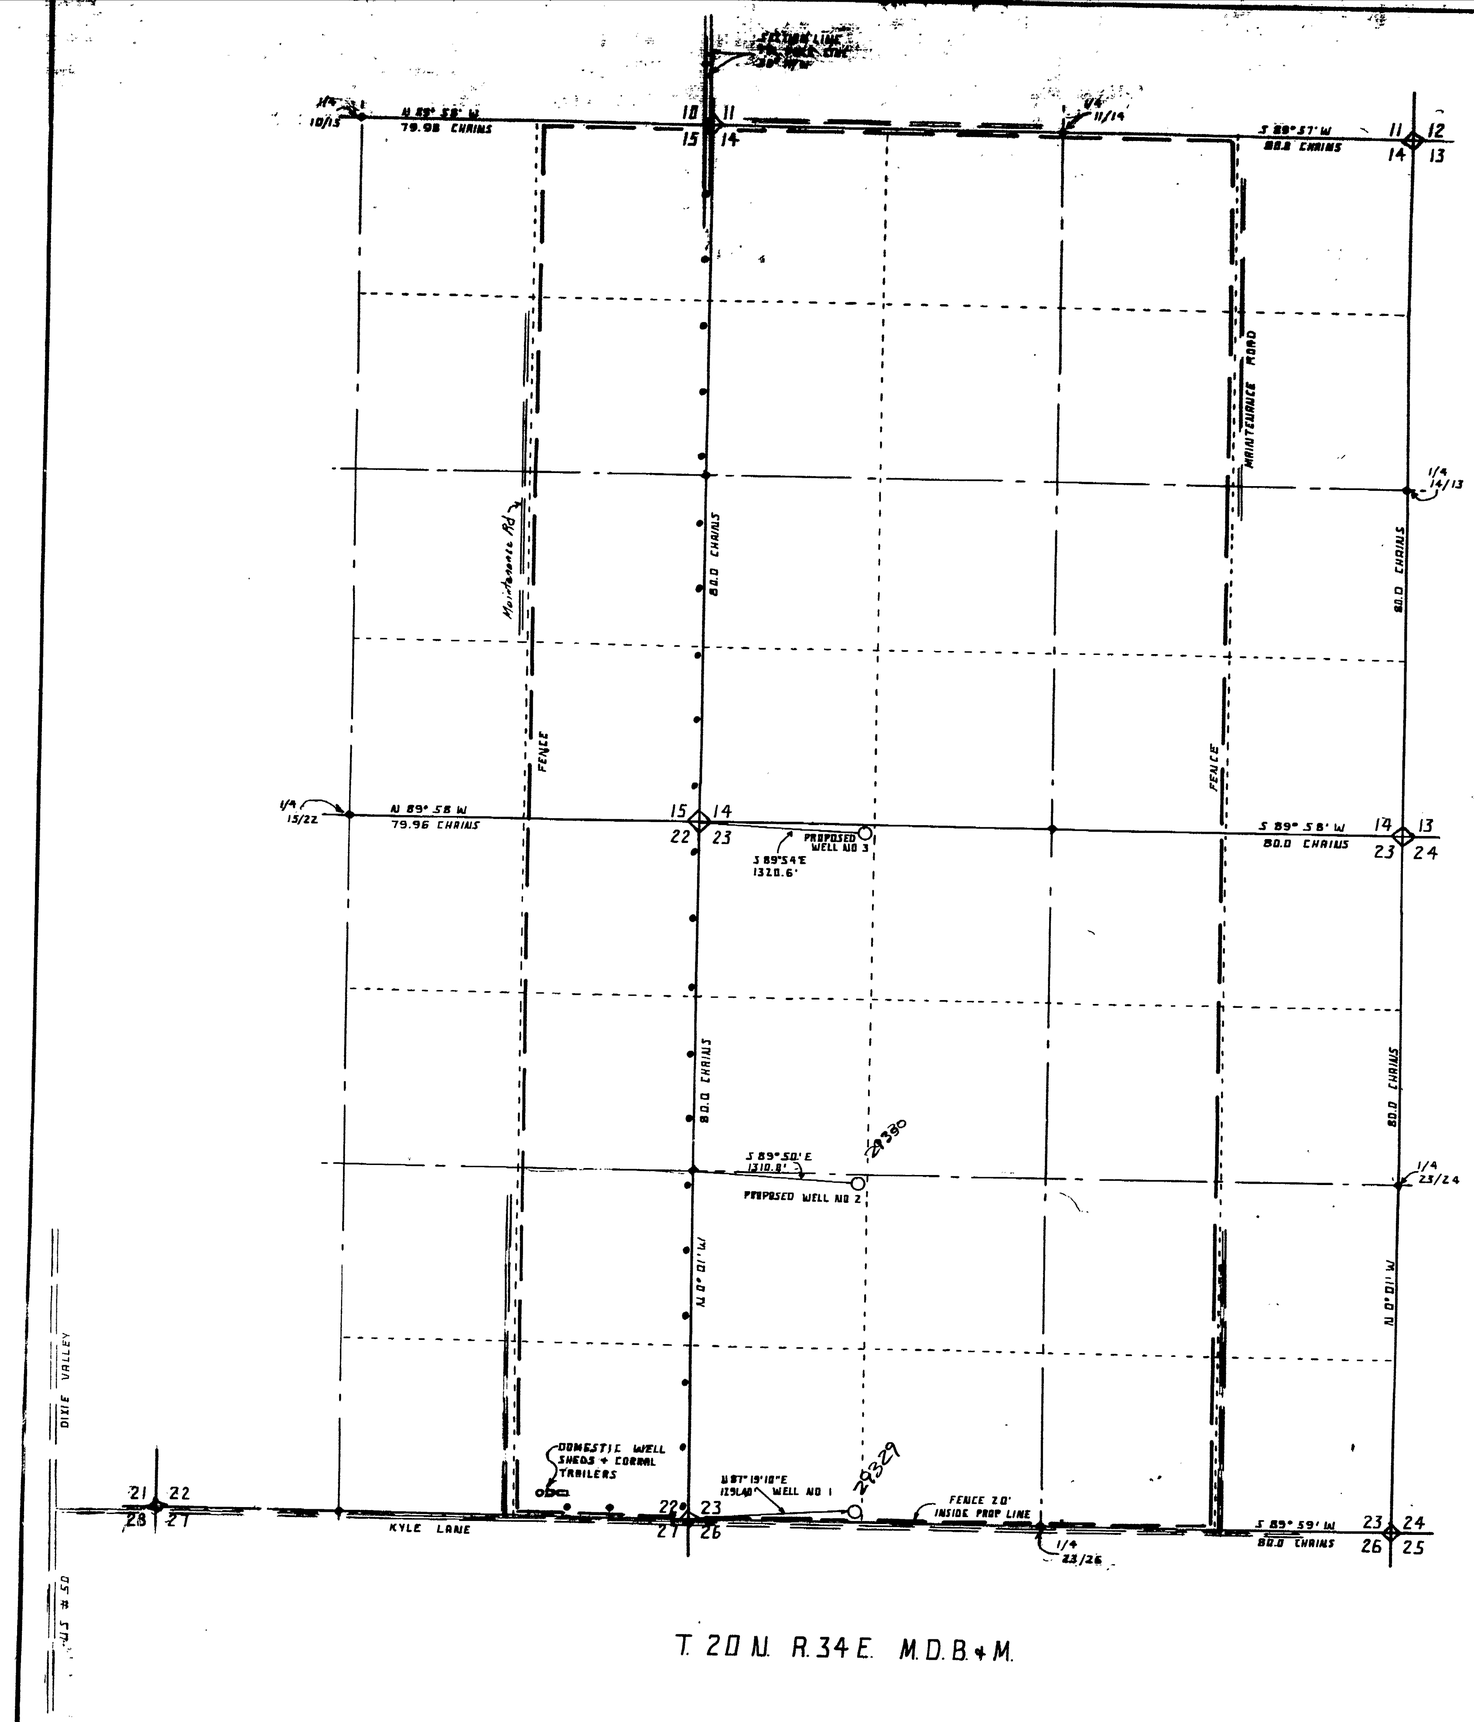

STATE OF NEVADA }
COUNTY OF CHURCHILL } SS

I JOSEPH W. WHITTLE BEING FIRST DULY SWORN DEPOSE AND SAY THAT THIS MAP, CONSISTING OF ONE SHEET, HAS BEEN CORRECTLY DRAWN TO THE DESIGNATED SCALE FROM FIELD NOTES OF A SURVEY MADE BY ME ON THE 6th DAY OF SEPTEMBER 1974; THAT IT TRULY AND CORRECTLY REPRESENTS THE PROPOSED LOCATION AND EXTENT OF THE WORKS USED TO DIVERT WATER FROM UNDERGROUND SOURCES BY WELLS IN CHURCHILL COUNTY, NEVADA, BY PRESTON KYLE FOR IRRIGATION USE.

PRESTON KYLE 201 KYLE LN. DIXIE VALLEY
APPLICANT

THAT THE PROPOSED POINT OF DIVERSION THE APPROXIMATE LOCATION AND SIZE OF DIVERTING CHANNEL, ALL RESERVOIRS OR BASINS, THE LOCATION AND NAMES OF ALL OTHER WORKS, WHICH WILL CROSS OR CONNECT WITH THE PROPOSED WORKS AND THE BOUNDARY OF ALL LANDS, SHOWING BY 40 ACRE SUBDIVISION THE AREAS PROPOSED TO BE IRRIGATED ARE FULLY AND CORRECTLY DESIGNATED THEREON.

J. W. WHITTLE/ ST. WTR. RT. SUR. NO. 388

SUBSCRIBED AND SWORN TO BEFORE ME THIS 19th DAY OF March 1975.
NOTARY PUBLIC IN AND FOR CHURCHILL COUNTY NEVADA

M. Joyce Eddy
NOTARY PUBLIC

— SCALE —
1" = 600 FT.

— SCALE —
1" = 600 FT.
0 600 1200 1800

FILED
APR 3 1975
STATE ENGINEER'S OFFICE

OFFICE
STATE ENGINEER

29329
29330

TO ACCOMPANY APPLICATION TO APPROPRIATE WATER FOR IRRIGATION USE
BY

PRESTON KYLE

FROM UNDERGROUND WATER
CHURCHILL COUNTY NEVADA
MARCH 1975 J.W. WHITTLE ST. WTR. RT. SUR. NO. 388

29330 29329