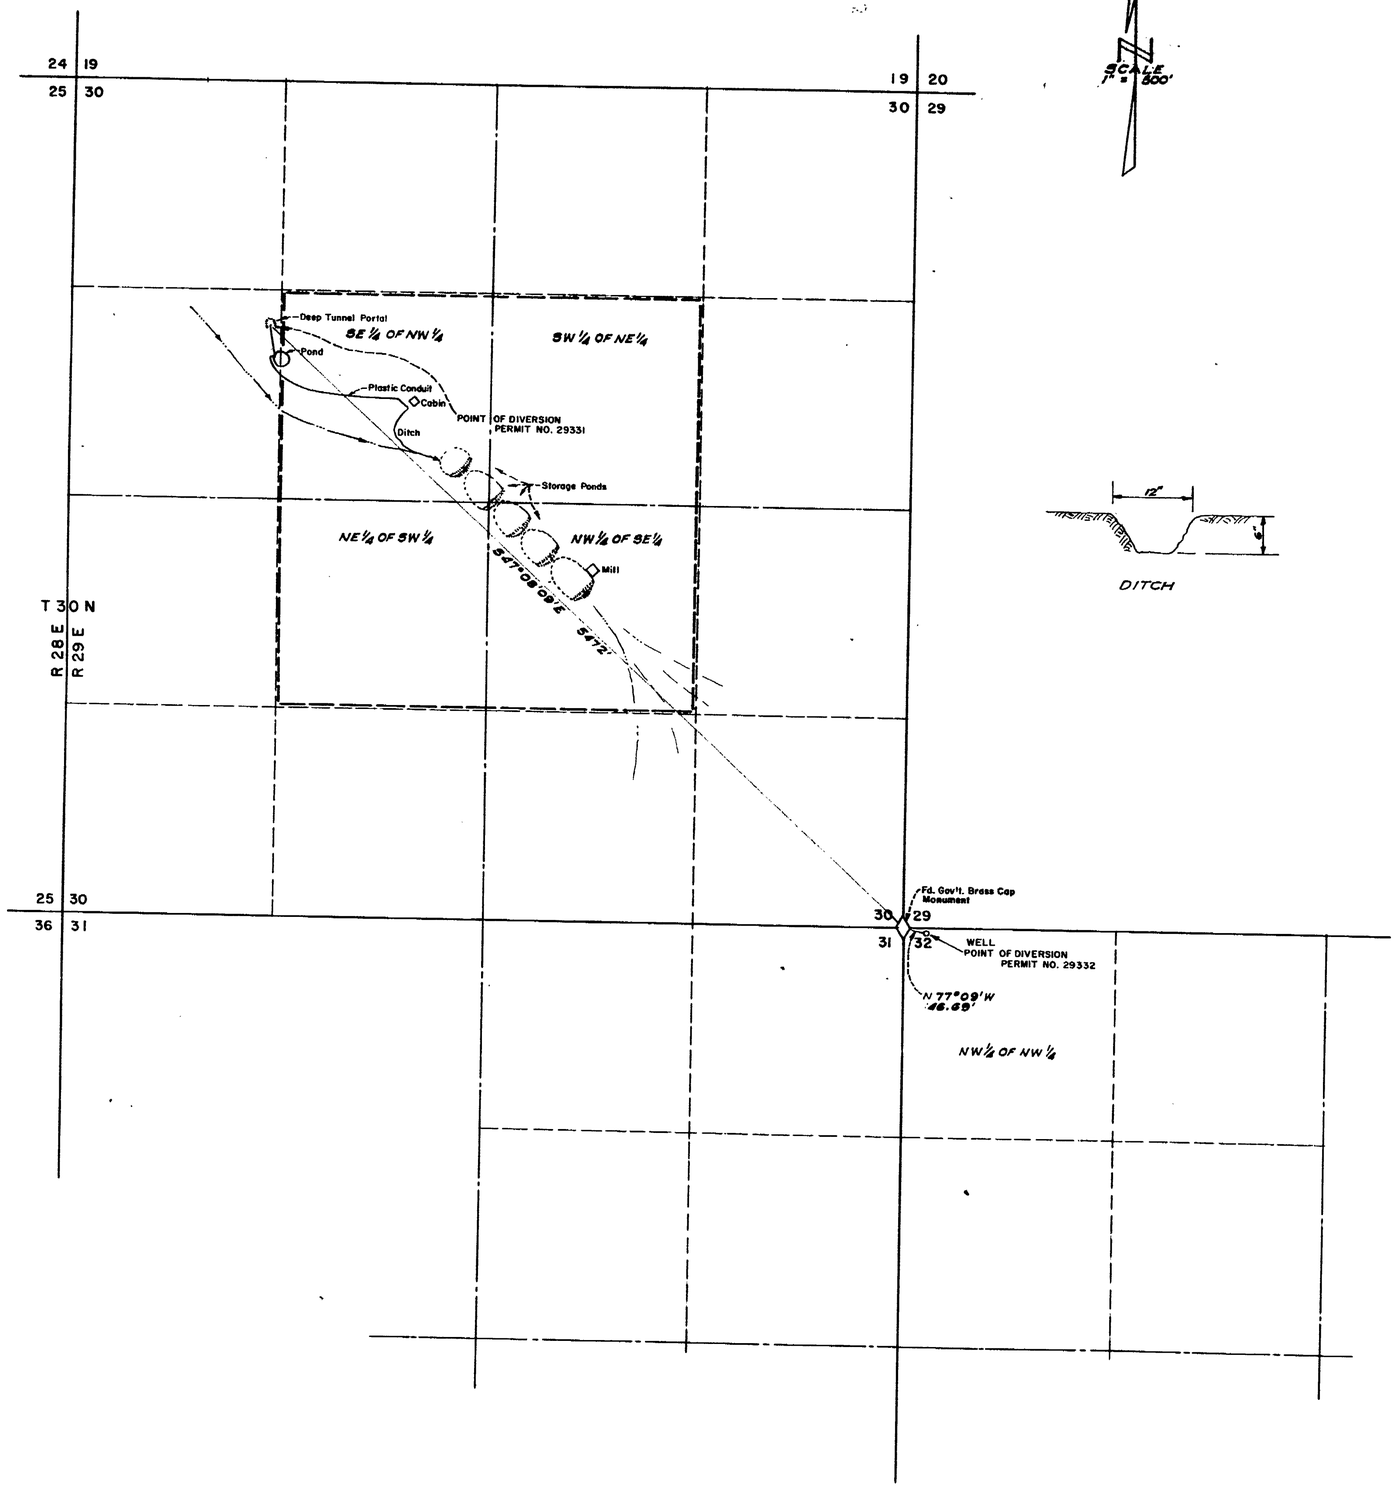

DITCH

STATE OF NEVADA
COUNTY OF WASHOE } ss.

I, ROY H. HIBDON, BEING FIRST DULY SWORN, DEPOSE AND SAY THAT THIS MAP CONSISTING OF ONE SHEET HAS BEEN CORRECTLY DRAWN TO THE DESIGNATED SCALE FROM FIELD NOTES OF A SURVEY MADE UNDER MY SUPERVISION AND DIRECTION ON THE 10TH OF JULY, 1975; THAT IT TRULY AND CORRECTLY REPRESENTS THE PROPOSED LOCATION AND EXTENT OF THE WORKS USED TO DIVERT WATER FROM AN UNDERGROUND SOURCE AND THAT WATER FLOWING TO WASTE AT THE END OF THE PLASTIC CONDUIT FROM DEEP TUNNEL PORTAL IN PERSHING COUNTY, BY F. TED LEMONS FOR MINING AND MILLING PURPOSES. THAT THE PROPOSED POINTS OF DIVERSION, THE LOCATION OF THE MILL, THE APPROXIMATE SIZE AND CAPACITY OF THE DIVERTING CHANNEL AND THE LOCATION AND NAMES OF ALL OTHER WORKS OR STREAMS WHICH ARE CROSSED BY OR CONNECTED WITH SAID WORKS, ARE FULLY AND CORRECTLY DESIGNATED HEREON.

Roy H Hibdon
ROY H. HIBDON
STATE WATER RIGHT SURVEYOR NO. 370

SUBSCRIBED AND SWORN TO BEFORE ME, A NOTARY PUBLIC, THIS 11th DAY OF July, 1975.
NOTARY PUBLIC IN AND FOR WASHOE COUNTY.

Kim Driggs

KIM DRIGGS
Notary Public — State of Nevada
Washoe County
My Commission Expires July 20, 1977

SCALE: 1"=500'
500 0 500 1000 1500

32
29331

FILED
JUL 11 1975
STATE ENGINEER'S OFFICE

OFFICE
STATE ENGINEER
1975 JUL 11 PM 4 47

MAP

TO ACCOMPANY APPLICATION TO APPROPRIATE WATER FOR MINING & MILLING BY F. TED LEMONS FROM AN UNDERGROUND SOURCE BY WELL AND THAT WATER NOW WASTED FROM DEEP TUNNEL CAMP.

29332 29331