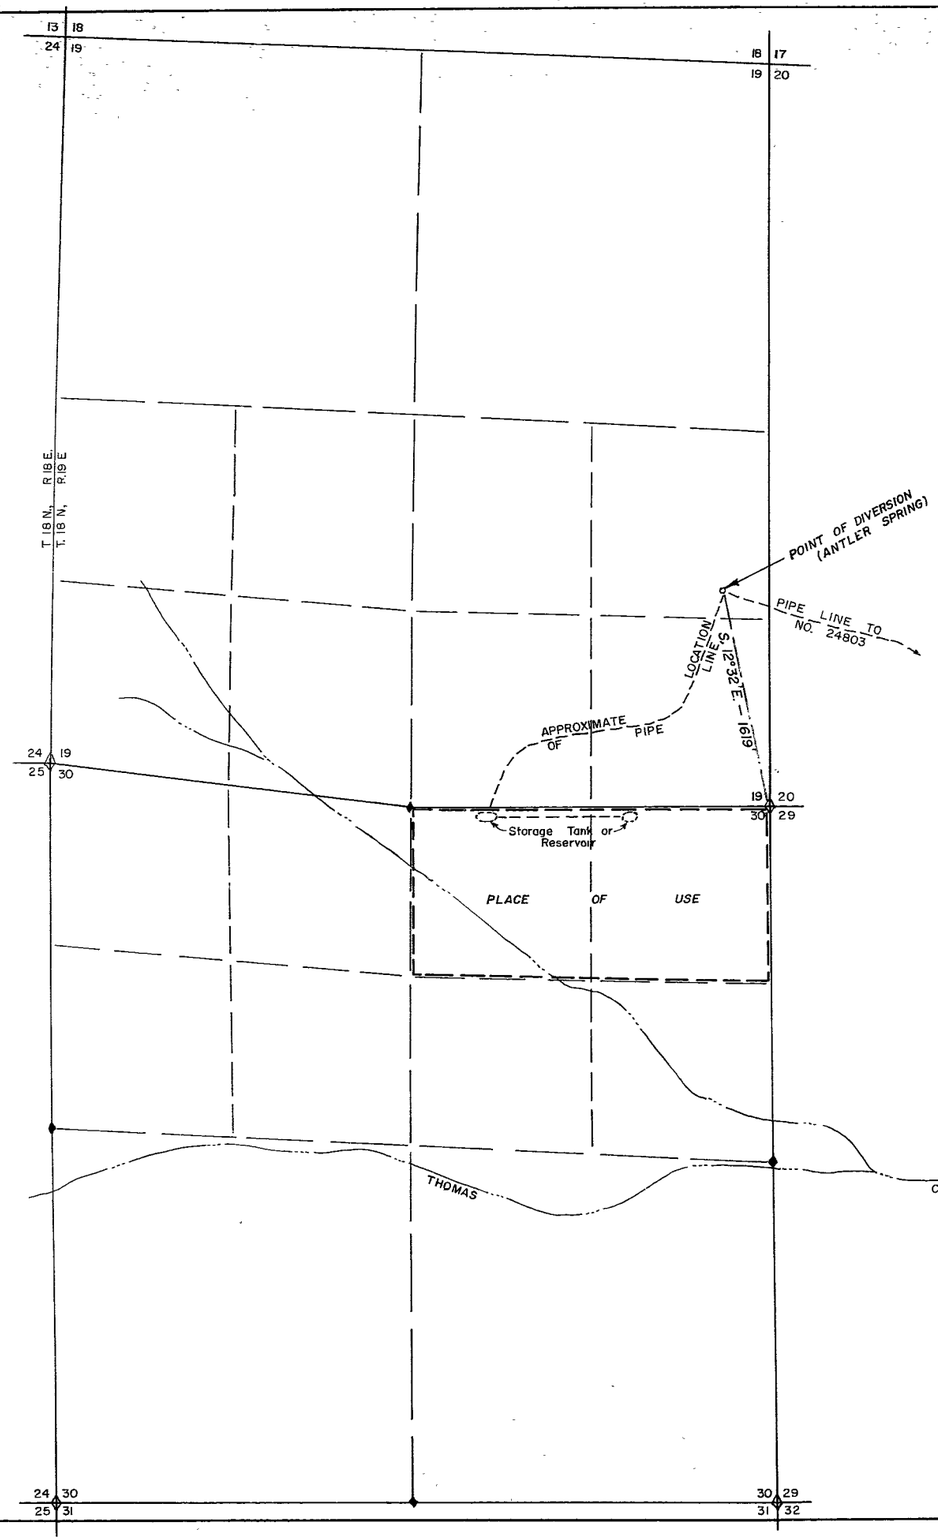

M D. B. & M

STATE OF NEVADA
COUNTY OF WASHOE SS

I, Ernest E Muller, Sr, being first duly sworn, depose and say that this map, consisting of one sheet, has been correctly drawn to the designated scale from field notes of a survey made by me on the 7th day of August, 1971; that it truly and correctly represents the proposed location and extent of the works used to divert water from Antler Spring in Washoe County by MERLE and MARLENE WINBURN for QUASI-MUNICIPAL and DOMESTIC purposes; that the point of diversion, the approximate location of the diverting pipe and storage tanks or reservoirs, the location and names of all other works which cross or connect with the proposed works, and the boundary of all lands, showing by 40-acre subdivisions the area proposed for use, are fully and correctly designated thereon.

Ernest E Muller Sr.
State Water Right Surveyor No 273

Subscribed and sworn to before me this 7th day of April, 1975

Jelos Williams
Notary Public in and for
Carson City, Nevada

SCALE: 1 INCH = 500 FEET

500 0 660 1320 2640

FILED
APR 7 1975
STATE ENGINEER'S OFFICE

OFFICE
STATE ENGINEER

MAP
TO ACCOMPANY APPLICATION
TO APPROPRIATE WATER
BY
MERLE AND MARLENE WINBURN
FOR
QUASI-MUNICIPAL AND DOMESTIC
FROM
ANTLER SPRING

7504.03

29337